FORM No. 1.

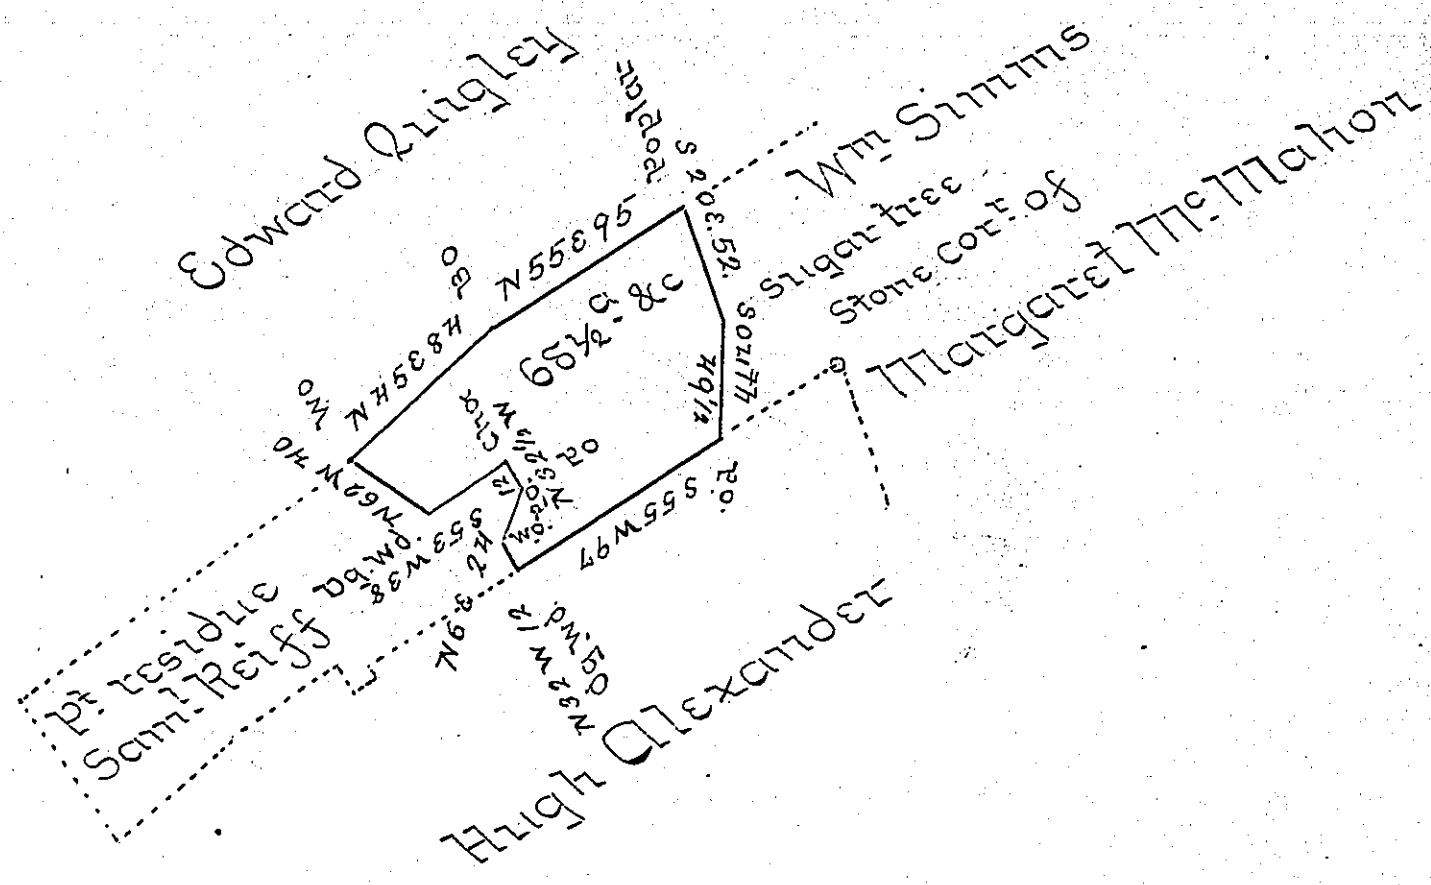

Draught of sixty eight and one half acres of Land with 6 pt C. situate in Millford Township Mifflin county part of 148a 57 &c appears surveyed 10th Apl 1795 by virtue of a warrant to Andrew Patterson dated 10th Aug 1792 - & resurveyed and Divided at the Instance of Hugh Alexander 4th Sept 1822 -

Wm McAlister D.S.

To Saml Cochran Esq
Surv Genl of Pennª

IN TESTIMONY that the above is a copy of the original remaining on file in the Department of Internal Affairs of Pennsylvania, made conformably to an Act of Assembly approved the 16th day of February, 1833, I have hereunto set my Hand and caused the Seal of said Department to be affixed at Harrisburg, this thirtieth *day of* January *1906.*

Isaac B. Brown

Secretary of Internal Affairs.