FORM No. I.

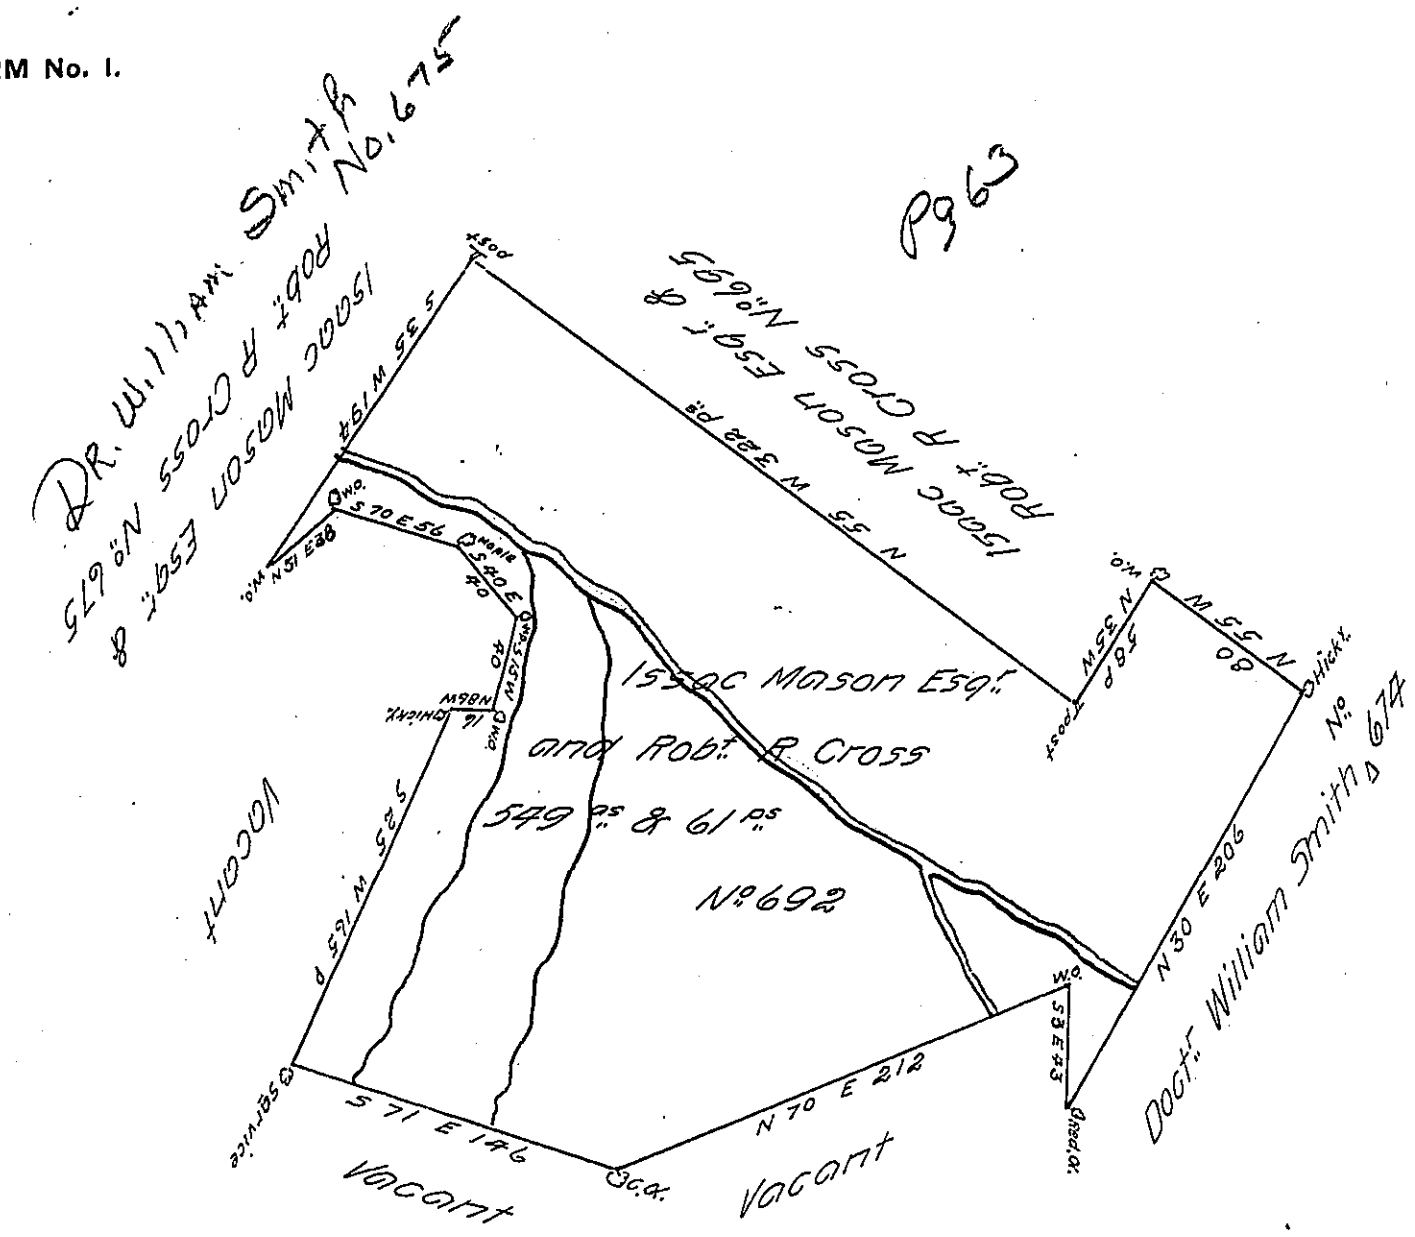

A Draught of a tract of land situate on the waters of Pine Creek adjoining other land of Isaac Mason Esq.r and Robert R Cross and land of Doctor William Smith in the County of Northumberland within the last purchase made of the Indian's containing five hundred and forty nine acres and sixty one perches with the usual allowance of six p.r cent for roads &c.a Surveyed for Isaac Mason Esq.r and Robert R Cross the 3.d day of August 1786 In pursuance of a warrant dated October 24.th 1785 No. 692

To John Lukens Esq.r S.G. George Woods Jun.r D.S.

IN TESTIMONY that the above is a copy of the original remaining on file in the Department of Internal Affairs of Pennsylvania, made conformably to an Act of Assembly approved the 16th day of February, 1833, I have hereunto set my Hand and caused the Seal of said Department to be affixed at Harrisburg, this sixth *day of* December *1905*

Isaac B. Brown

Secretary of Internal Affairs.