FORM No. 1.

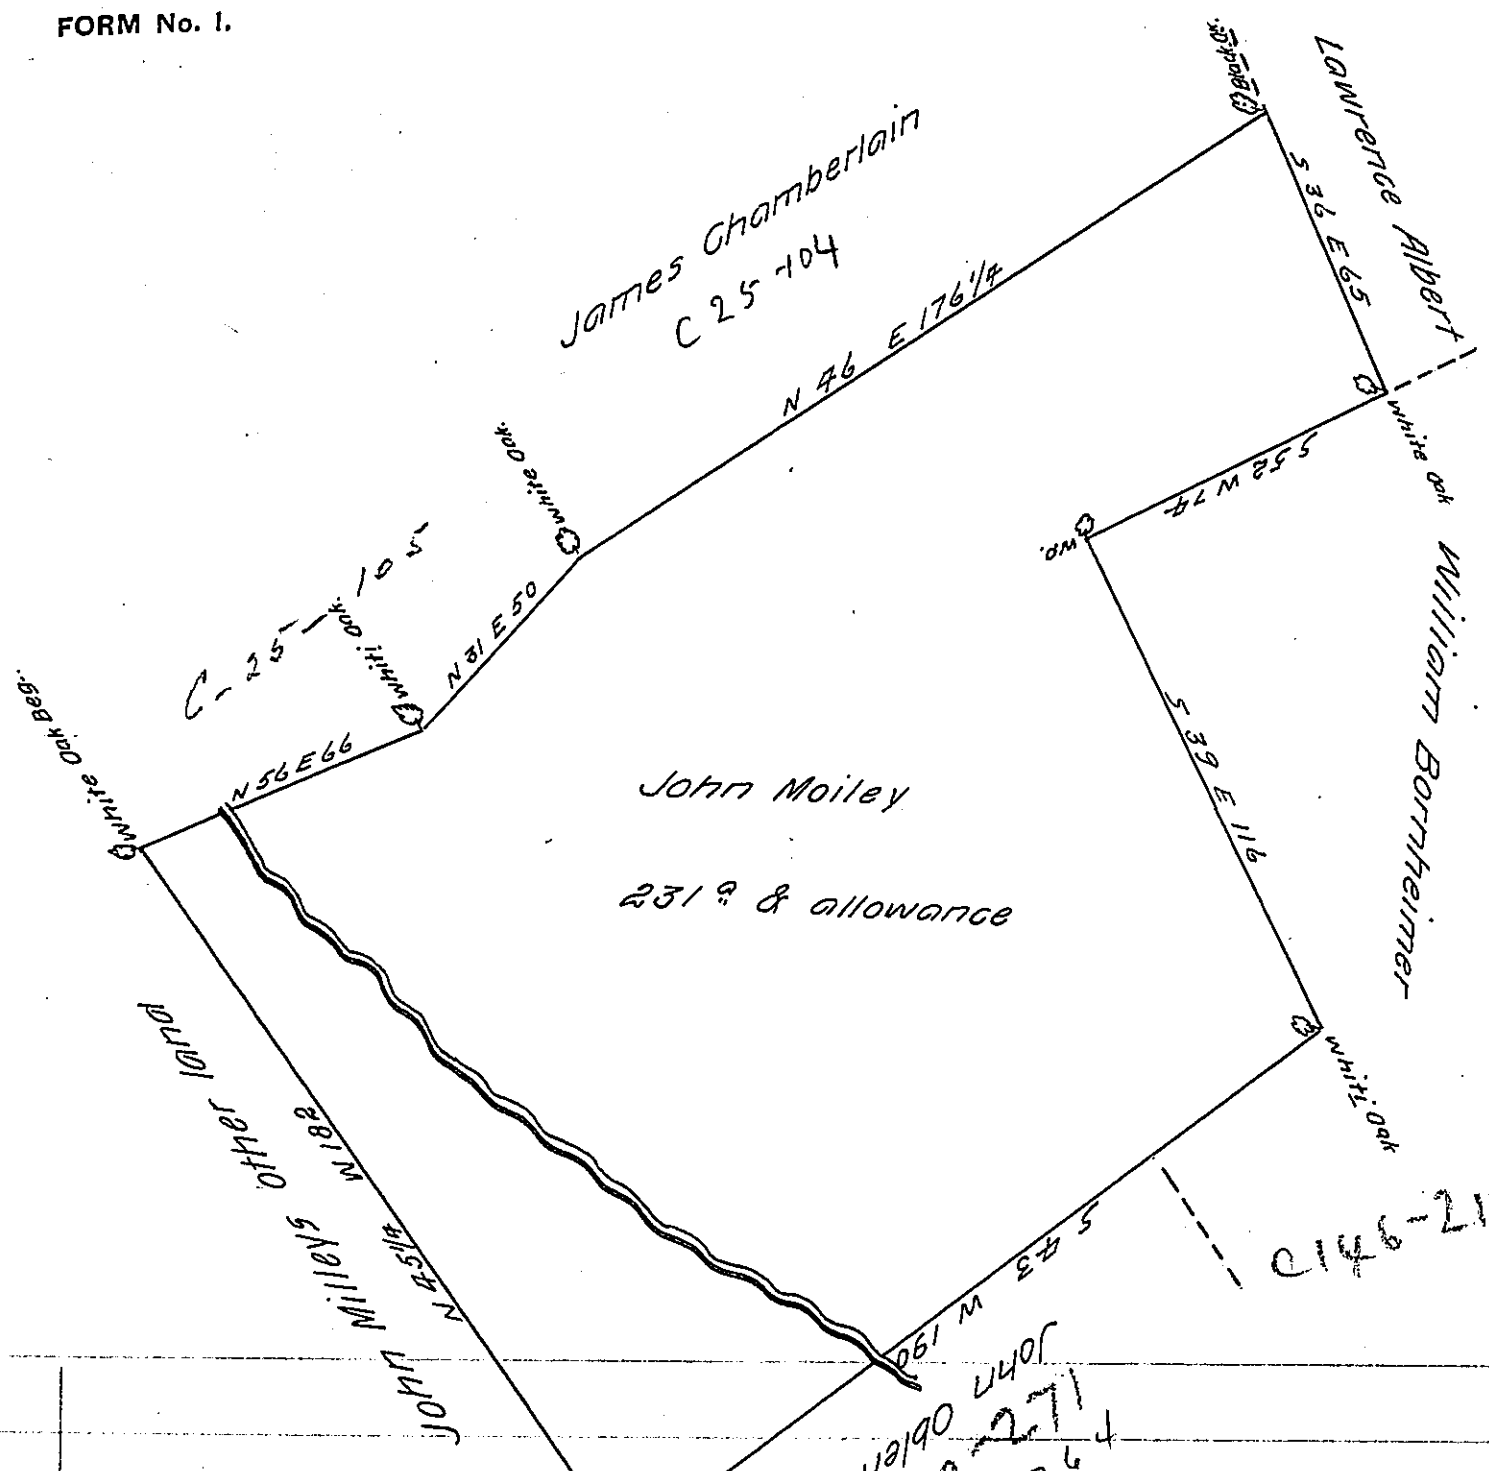

A draught of a tract of land situate in Reading Township in the County of York Surveyed the 15th day of May 1767 for the late Charles Lukens Deputy Surveyor by Lewis Lewis In pursuance of an application to John Moiley dated 23d June 1769 and numbered 5531 containing two hundred and thirty one acres and the usual allowance of six acres P Ct for roads &c.

To John Lukens Esquire
Surveyor General

John Forsyth D.S.

IN TESTIMONY that the above is a copy of the original remaining on file in the Department of Internal Affairs of Pennsylvania, made conformably to an Act of Assembly approved the 16th day of February, 1833, I have hereunto set my Hand and caused the Seal of said Department to be affixed at Harrisburg, this eleventh day of December 1905

Isaac B. Brown

Secretary of Internal Affairs.