FORM No. I.

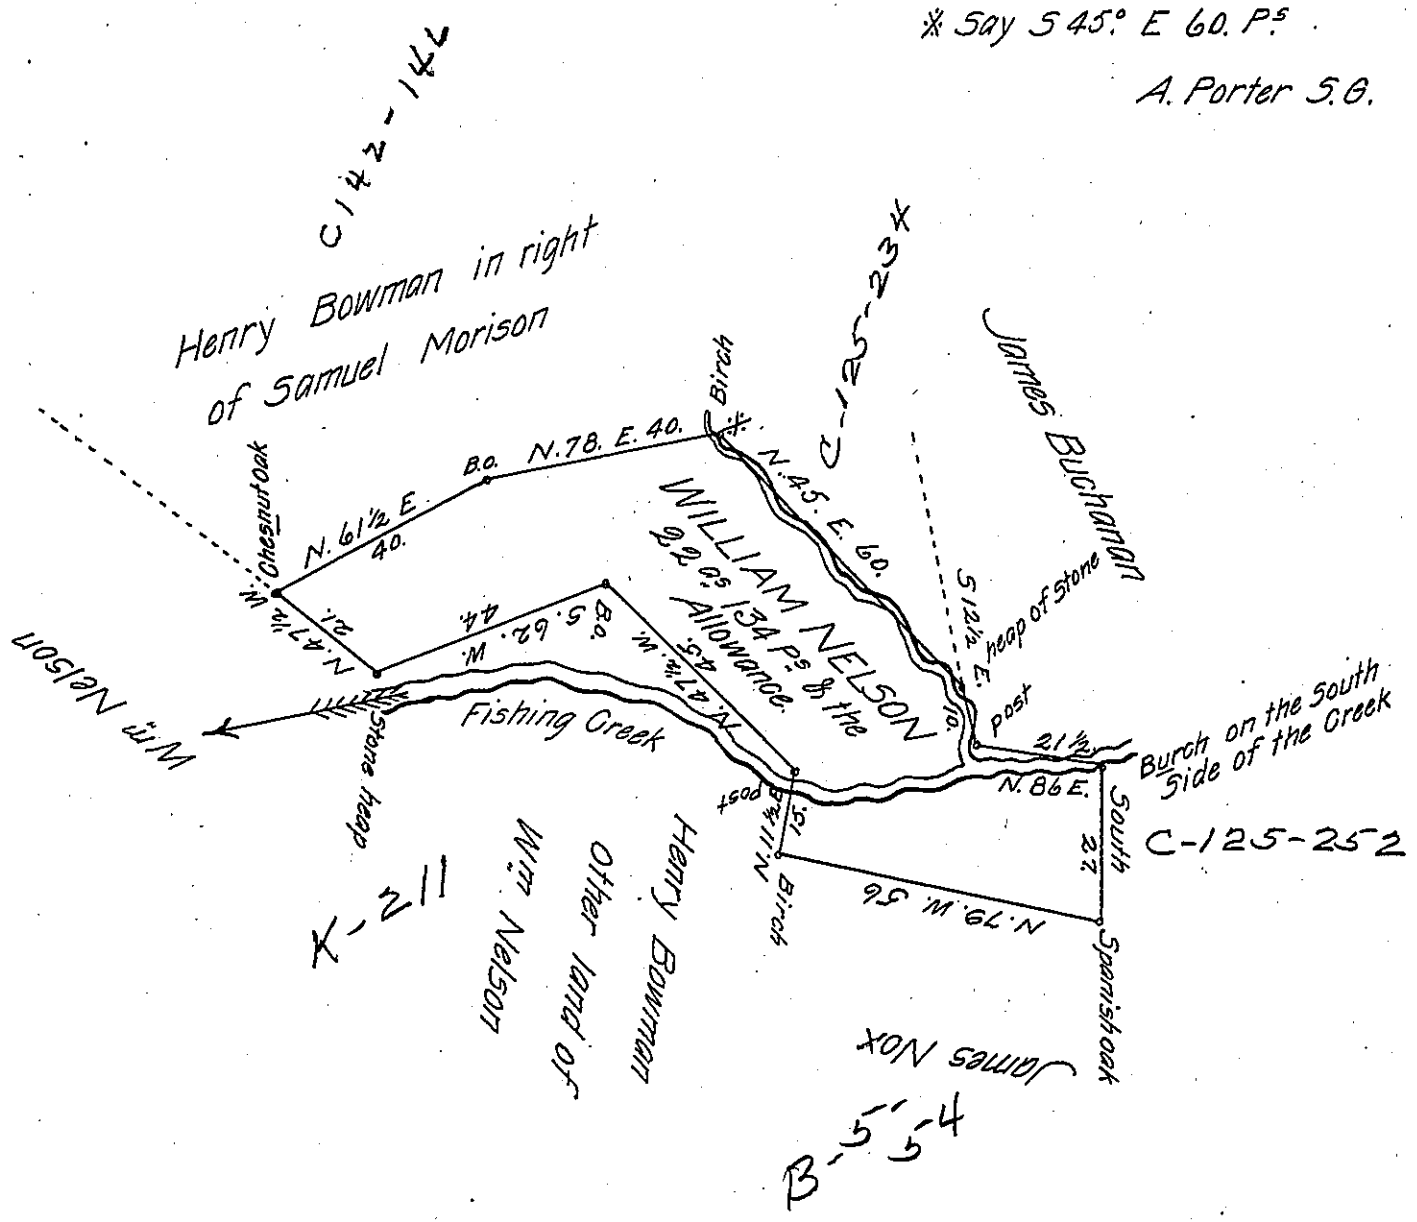

A Draught of a Tract of Land Situate in Drumore Township in the County of Lancaster Containing twenty two Acres & One hundred and thirty four perches & the usual Allowance of Six P Cent for Roads. Surveyed in pursuance of a Warrant dated the 19th. of March A.D. 1789. Granted unto William Nelson. June the 7th A.D. 1811.

P.r Jacob Hibshman D.S.

To Andrew Porter Esq.r
Surveyor General

IN TESTIMONY that the above is a copy of the original remaining on file in the Department of Internal Affairs of Pennsylvania, made conformably to an Act of Assembly approved the 16th day of February, 1833, I have hereunto set my Hand and caused the Seal of said Department to be affixed at Harrisburg, this sixteenth day of April 1906.

Isaac N. Dunlop
Secretary of Internal Affairs.