FORM No. I.

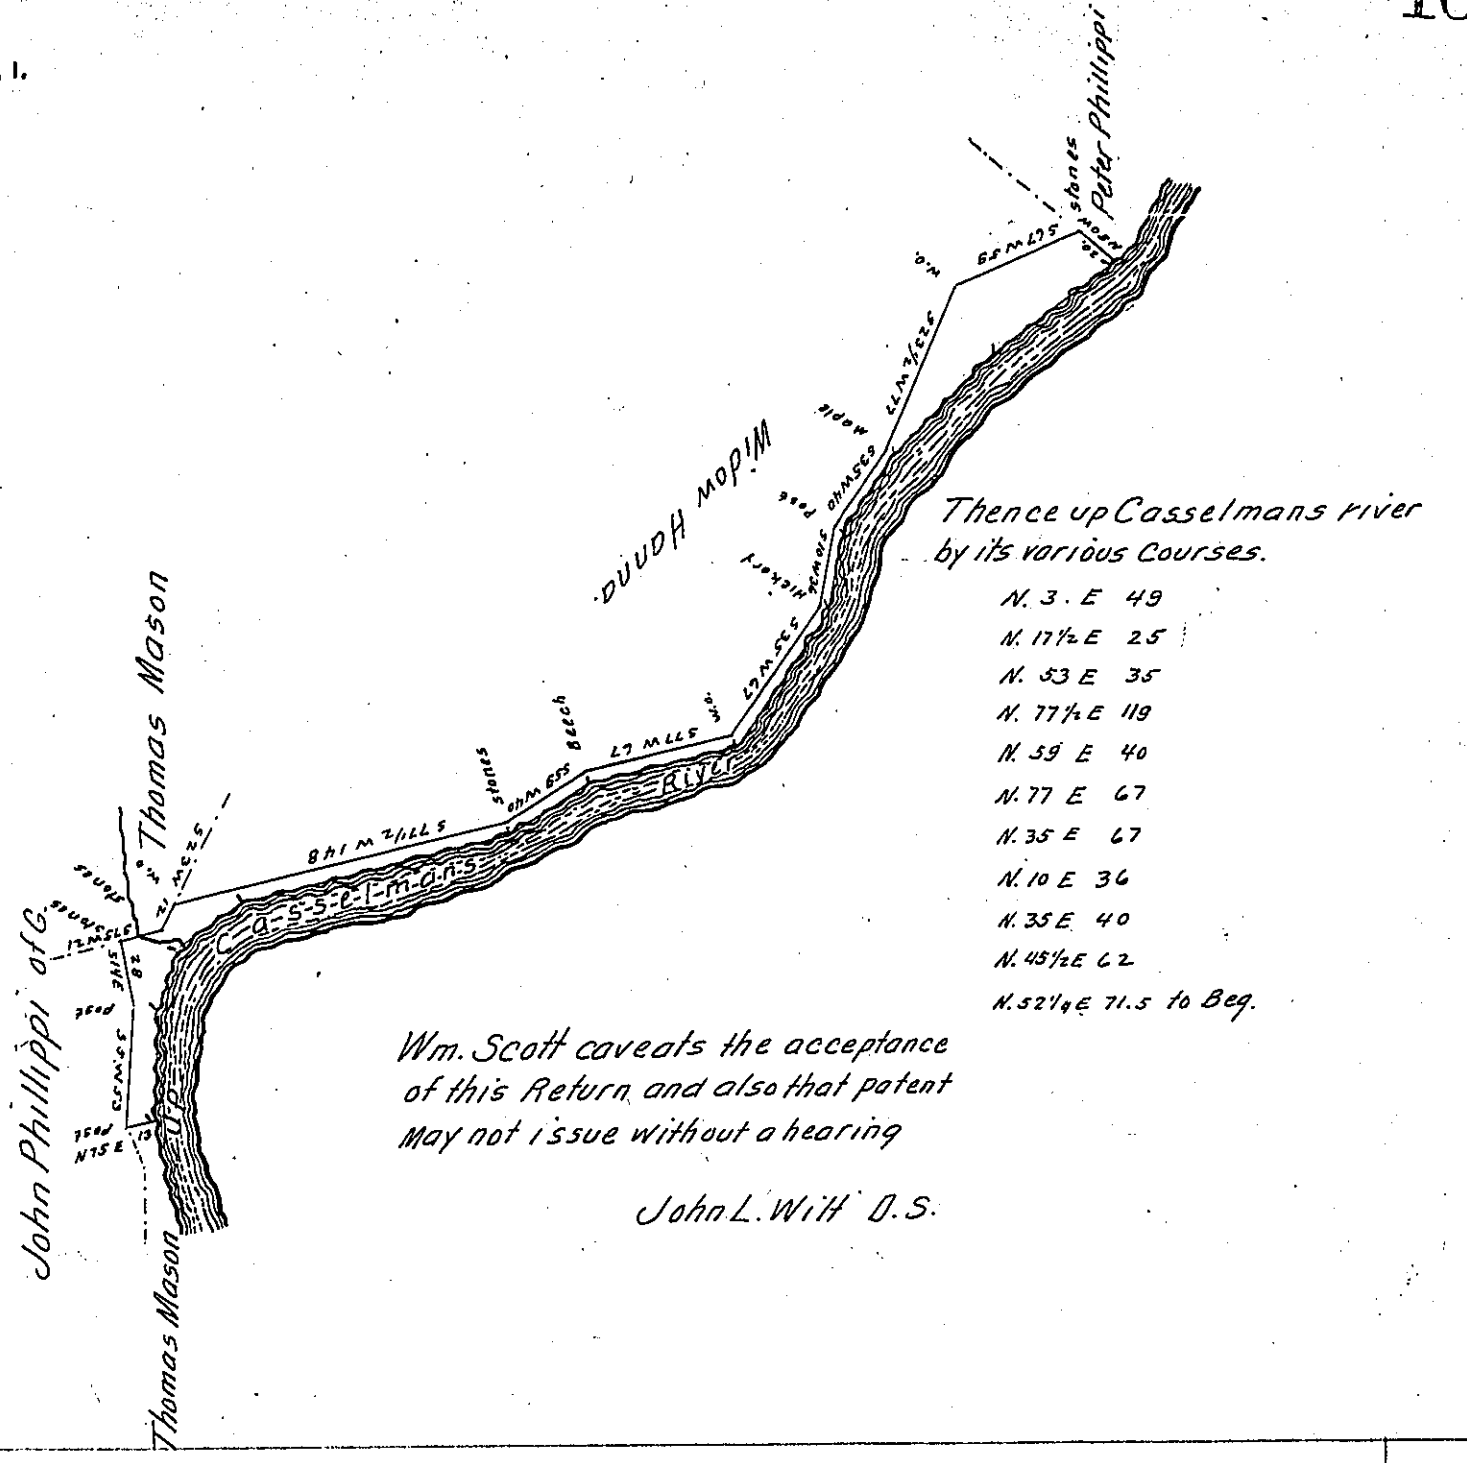

Thence up Casselmans river by its various Courses.

N. 3. E 49
N. 17½ E 25
N. 53 E 35
N. 77½ E 119
N. 59 E 40
N. 77 E 67
N. 35 E 67
N. 10 E 36
N. 35 E 40
N. 45½ E 62
N. 52¼ E 71.5 to Beg.

Wm. Scott caveats the acceptance of this Return and also that patent May not issue without a hearing

John L. Wilt O.S.

Situate in Milford Township Somerset County containing twenty two Acres and allowance and Surveyed by H.L. Holbrook on the 18th day of August 1853. in pursuance of a Warrant granted to William Mason bearing date the 5th day of August 1853.

To J. Porter Brawley Esqr. Surveyor General } Certified the 19th day of August 1853.

John L. Wilt O.S.

S.C.

IN TESTIMONY that the above is a copy of the original remaining on file in the Department of Internal Affairs of Pennsylvania, made conformably to an Act of Assembly approved the 16th day of February, 1833, I have hereunto set my Hand and caused the Seal of said Department to be affixed at Harrisburg, this twentieth *day of* March *1906.*

Isaac B. Brown

Secretary of Internal Affairs.