FORM No. I.

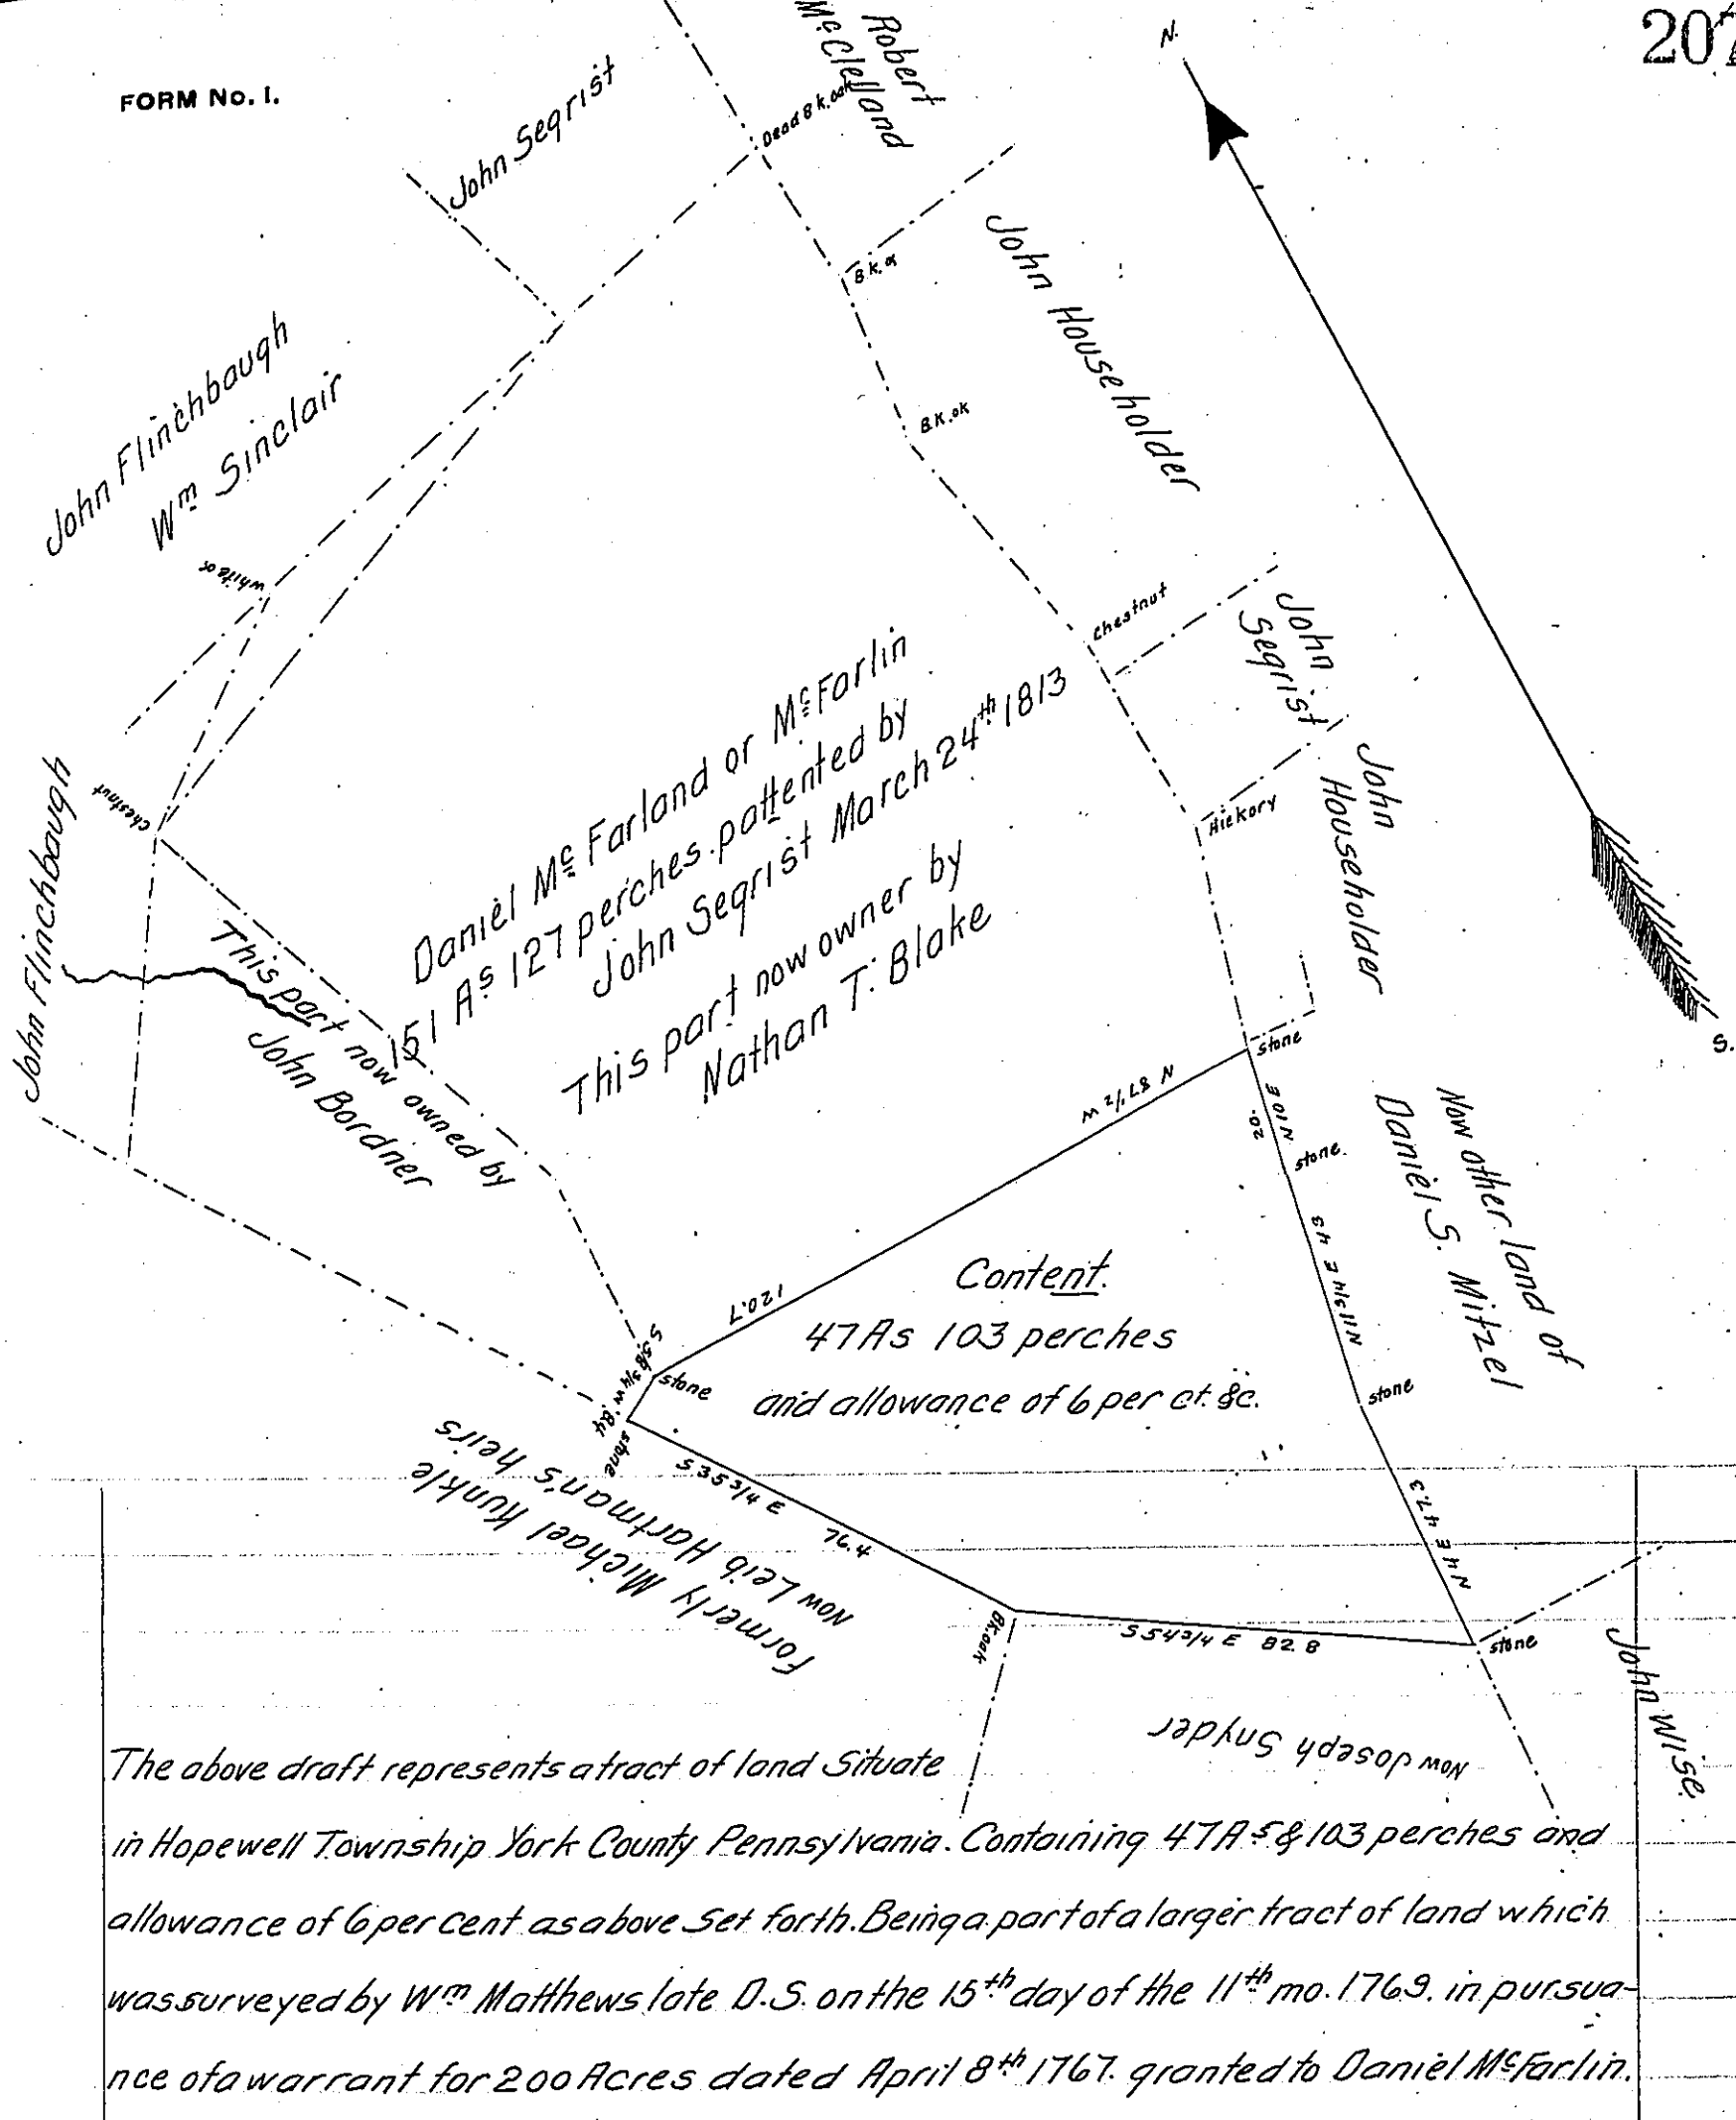

The above draft represents a tract of land Situate in Hopewell Township York County Pennsylvania. Containing 47 As & 103 perches and allowance of 6 per cent as above Set forth. Being a part of a larger tract of land which was surveyed by Wm Matthews late D.S. on the 15th day of the 11th mo. 1769. in pursuance of a warrant for 200 Acres dated April 8th 1767. granted to Daniel McFarlin. Surveyed at the request of Daniel S. Mitzel the present owner on the 9th day of November 1870 per

Wm B. Norris

Examined and Approved March 22nd A.D. 1871.

_____ per Benj. Leese. Dr S.

IN TESTIMONY that the above is a copy of the original remaining on file in the Department of Internal Affairs of Pennsylvania, made conformably to an Act of Assembly approved the 16th day of February, 1833, I have hereunto set my Hand and caused the Seal of said Department to be affixed at Harrisburg, this twenty eighth day of March 1906

Isaac D. Thomas

Secretary of Internal Affairs.