FORM No. I.

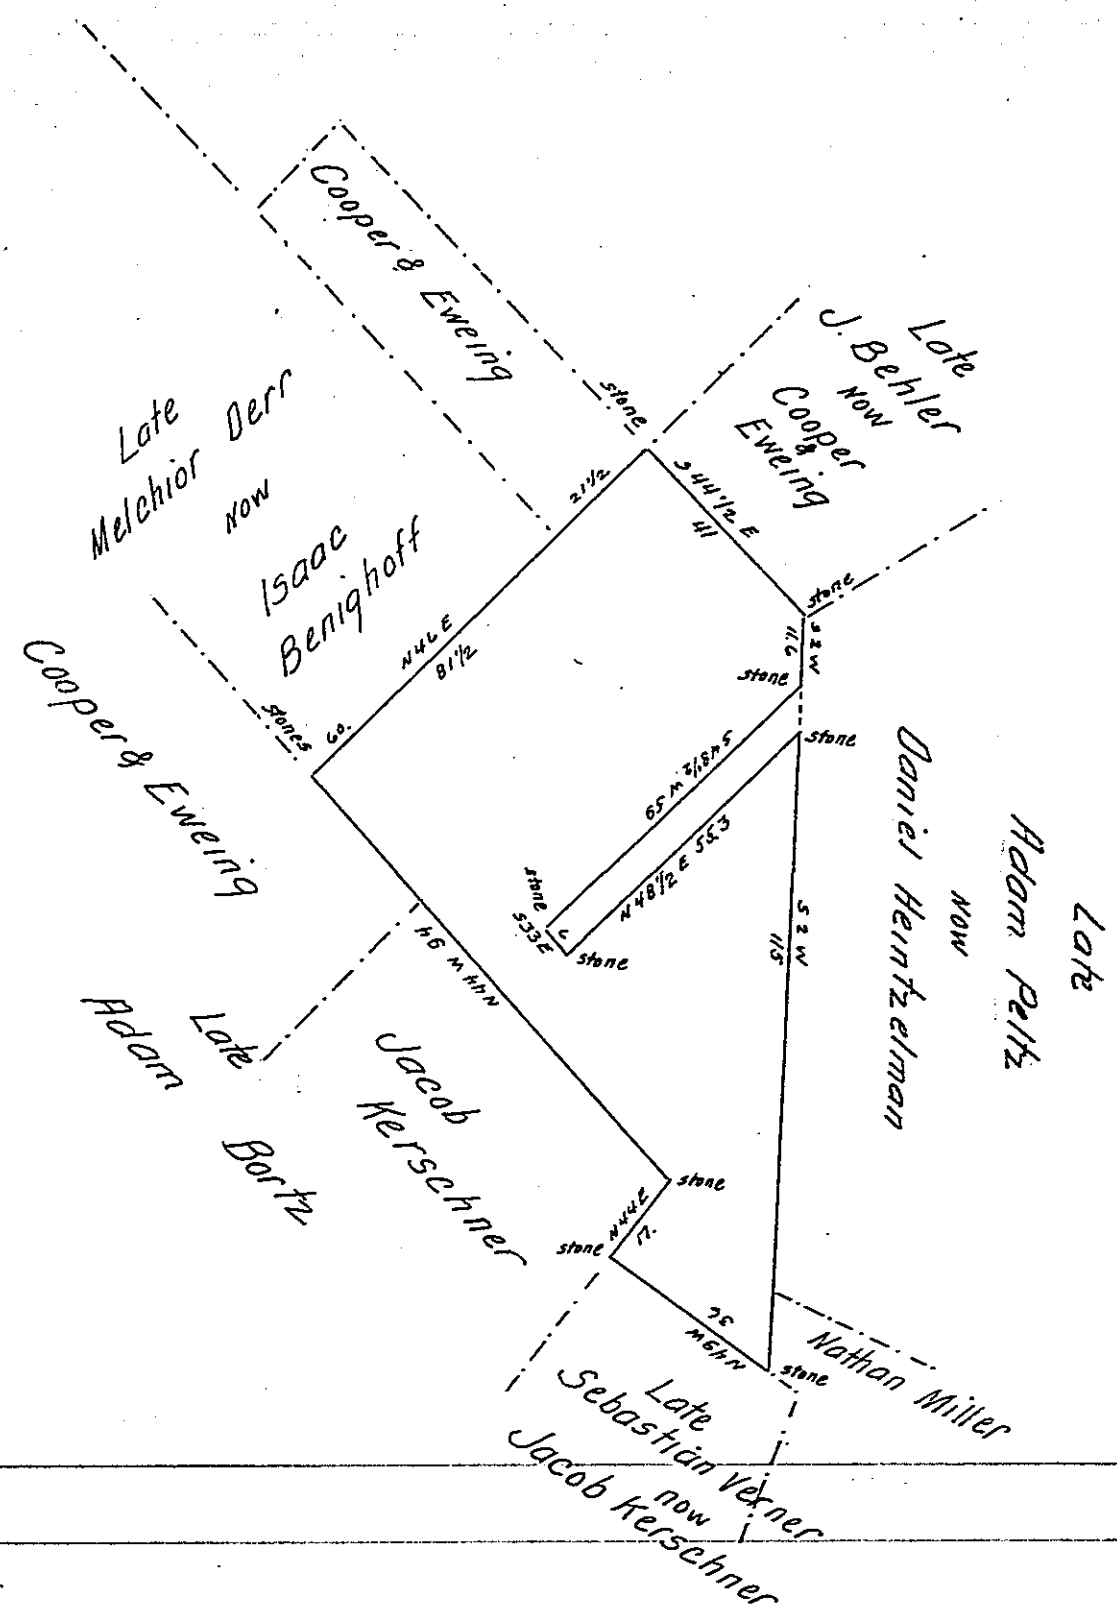

Draft of a tract of land situate in Lynn township Lehigh County Containing 37 as 55 ps & Allowance of Six per cent for roads &c Surveyed for David Sittler John S. Kistler David J. Mosser and Jacob Straub the 13th day of Jany A.D. 1871 being a part of a larger tract of 48 as 107 ps & Allowance Originally surveyed in pursuance of Application No 2192 dated Dec. 10th A.D. 1766 granted to Jacob Mantz.

To Hon J. M. Campbell Surveyor General } Geo. Blank C.S.

IN TESTIMONY that the above is a copy of the original remaining on file in the Department of Internal Affairs of Pennsylvania, made conformably to an Act of Assembly approved the 16th day of February, 1833, I have hereunto set my Hand and caused the Seal of said Department to be affixed at Harrisburg, this twenty eighth *day of* March *1906.*

Isaac B. Brown

Secretary of Internal Affairs.