FORM No. I.

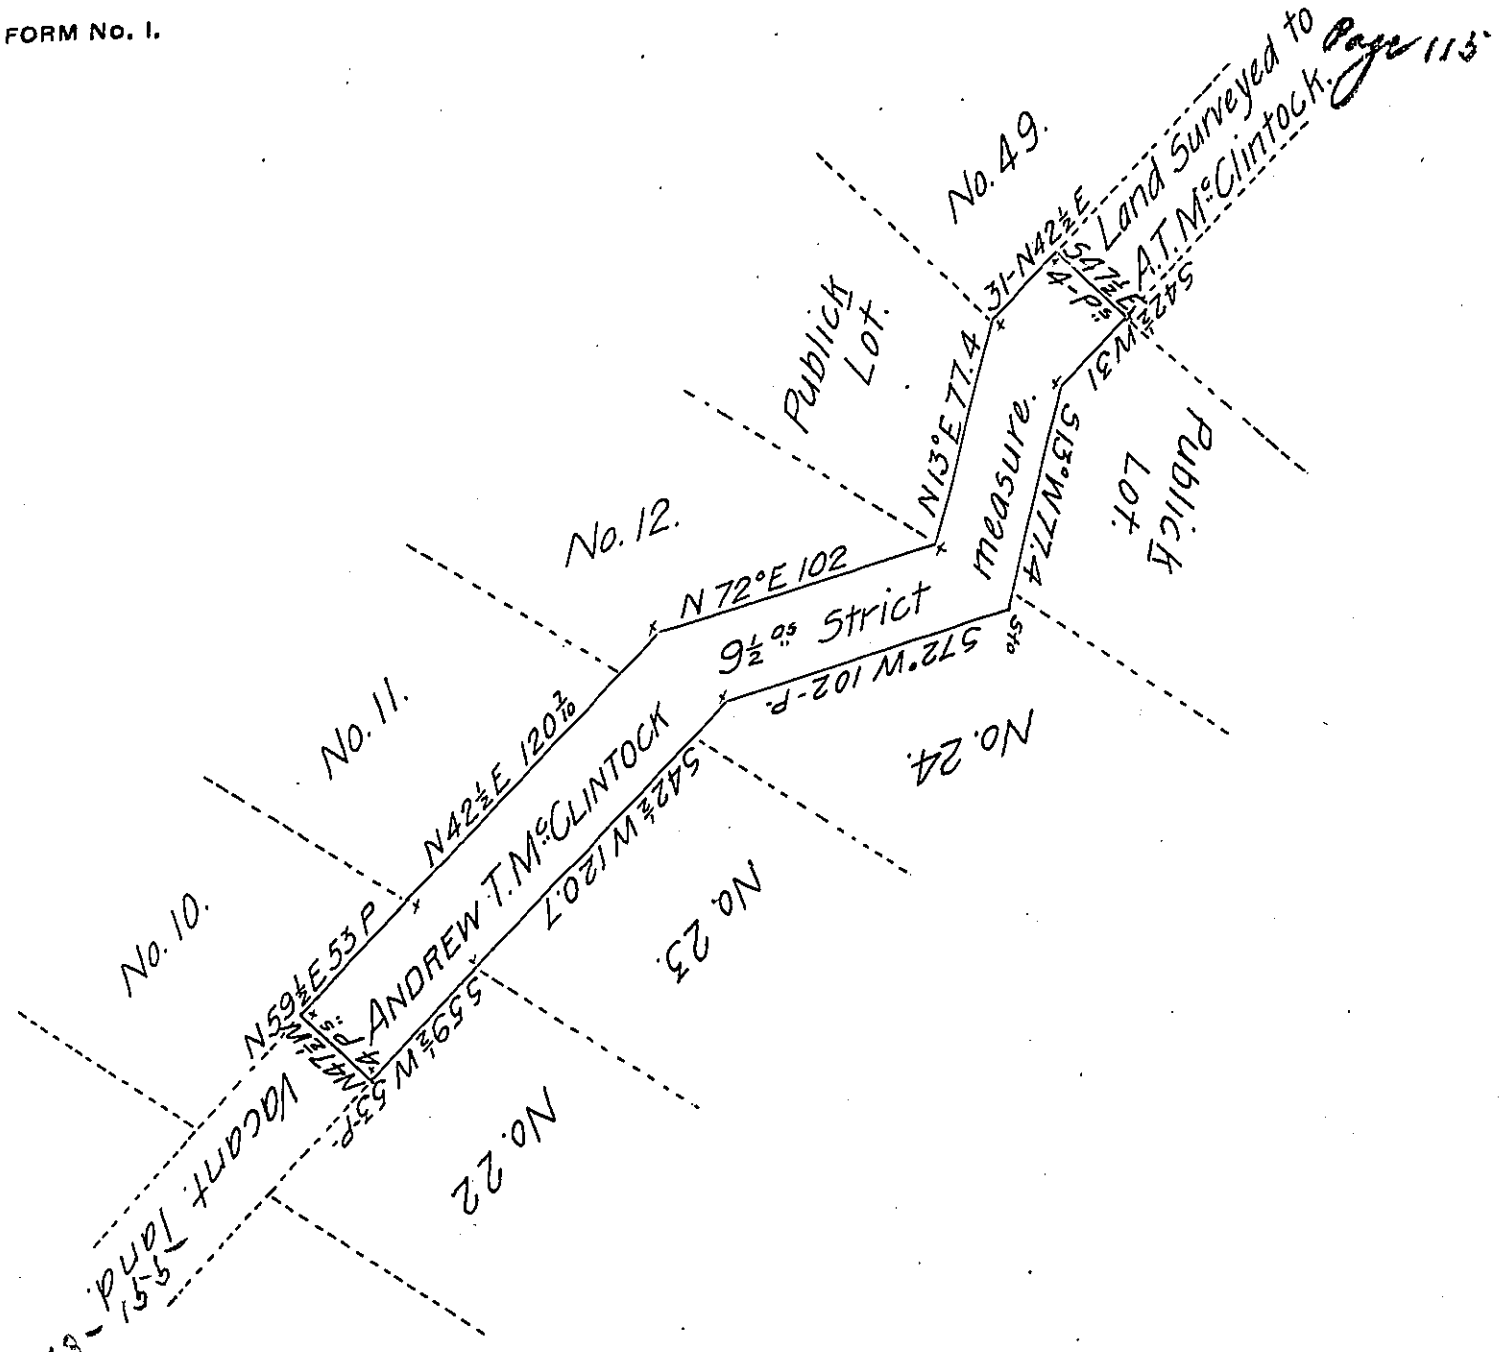

C.73 A draft of a tract of land (Improved) Situated in the first Division of Pittston, one of the Seventeen Certified townships in Luzerne County, joining Easterly, land lately Surveyed to said McClintock, and joining other lands - Containing nine and a half acres Strict measure.

Surveyed the above described land to Andrew T. McClintock the twenty first day of December A.D. one thousand eight hundred and fifty-Seven by virtue of his Warrant dated December 16th 1857.

Henry Colt Survr.
for Luzerne County

To Genl John Rowe
Survr Genl

IN TESTIMONY that the above is a copy of the original remaining on file in the Department of Internal Affairs of Pennsylvania, made conformably to an Act of Assembly approved the 16th day of February, 1833, I have hereunto set my Hand and caused the Seal of said Department to be affixed at Harrisburg, this first day of March 1906.

Isaac B. Brown
Secretary of Internal Affairs.