FORM No. 1.

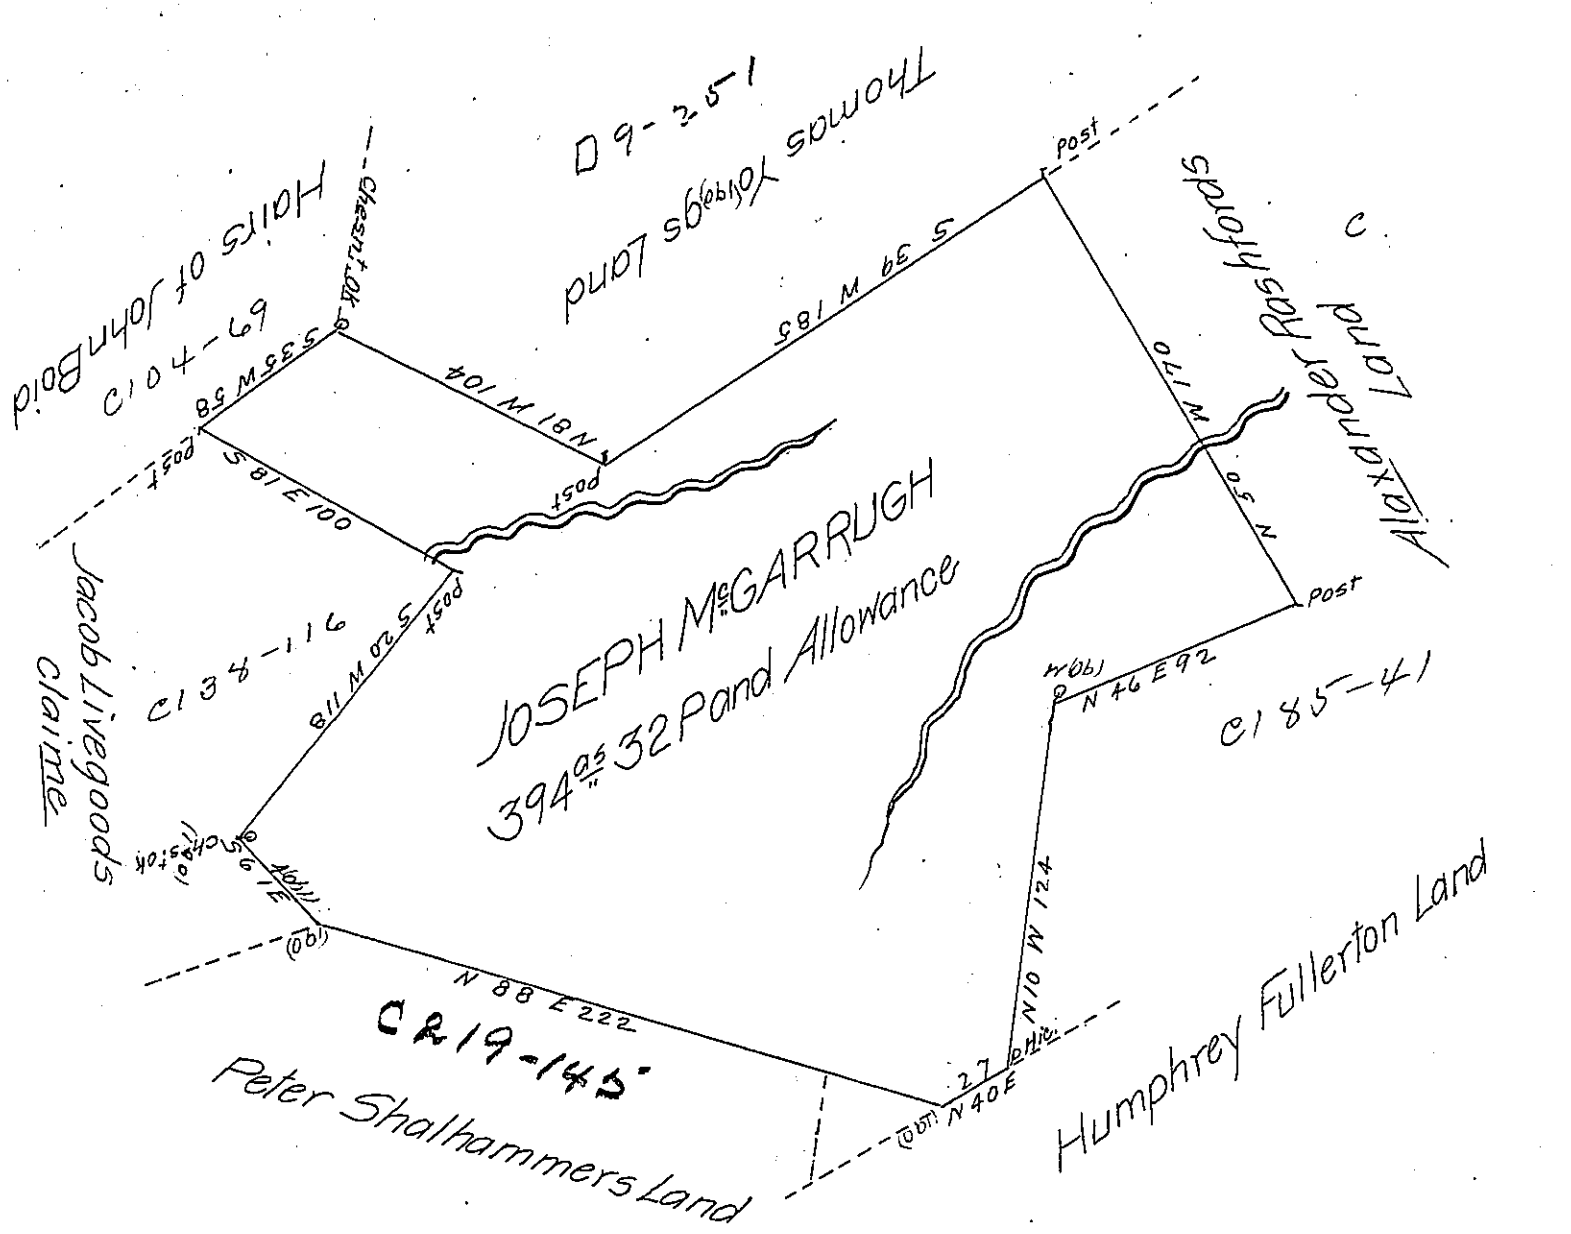

In pursuance of a Warrent dated January 2d 1787. was Survey^d for Jo^s eph M Garraugh the above described Tract of Land Containing Three Hu^s dred and ninety four Ac^s es with an Allowance proportioned to Six P Cent Adjoining Land of Thomas Yong Alexander Rashford and others in Hempfield Township Westmoreland County Surveyed April 22nd 1788.

P John Moore D.S.

To John Lukens Esq^r Surv^r Gen!

IN TESTIMONY that the above is a copy of the original remaining on file in the Department of Internal Affairs of Pennsylvania, made conformably to an Act of Assembly approved the 16th day of February, 1833, I have hereunto set my Hand and caused the Seal of said Department to be affixed at Harrisburg, this eleventh *day of* December *1905*

Secretary of Internal Affairs.