FORM No. I.

C109 176

George Lechner

Christian Lower

C-107-207

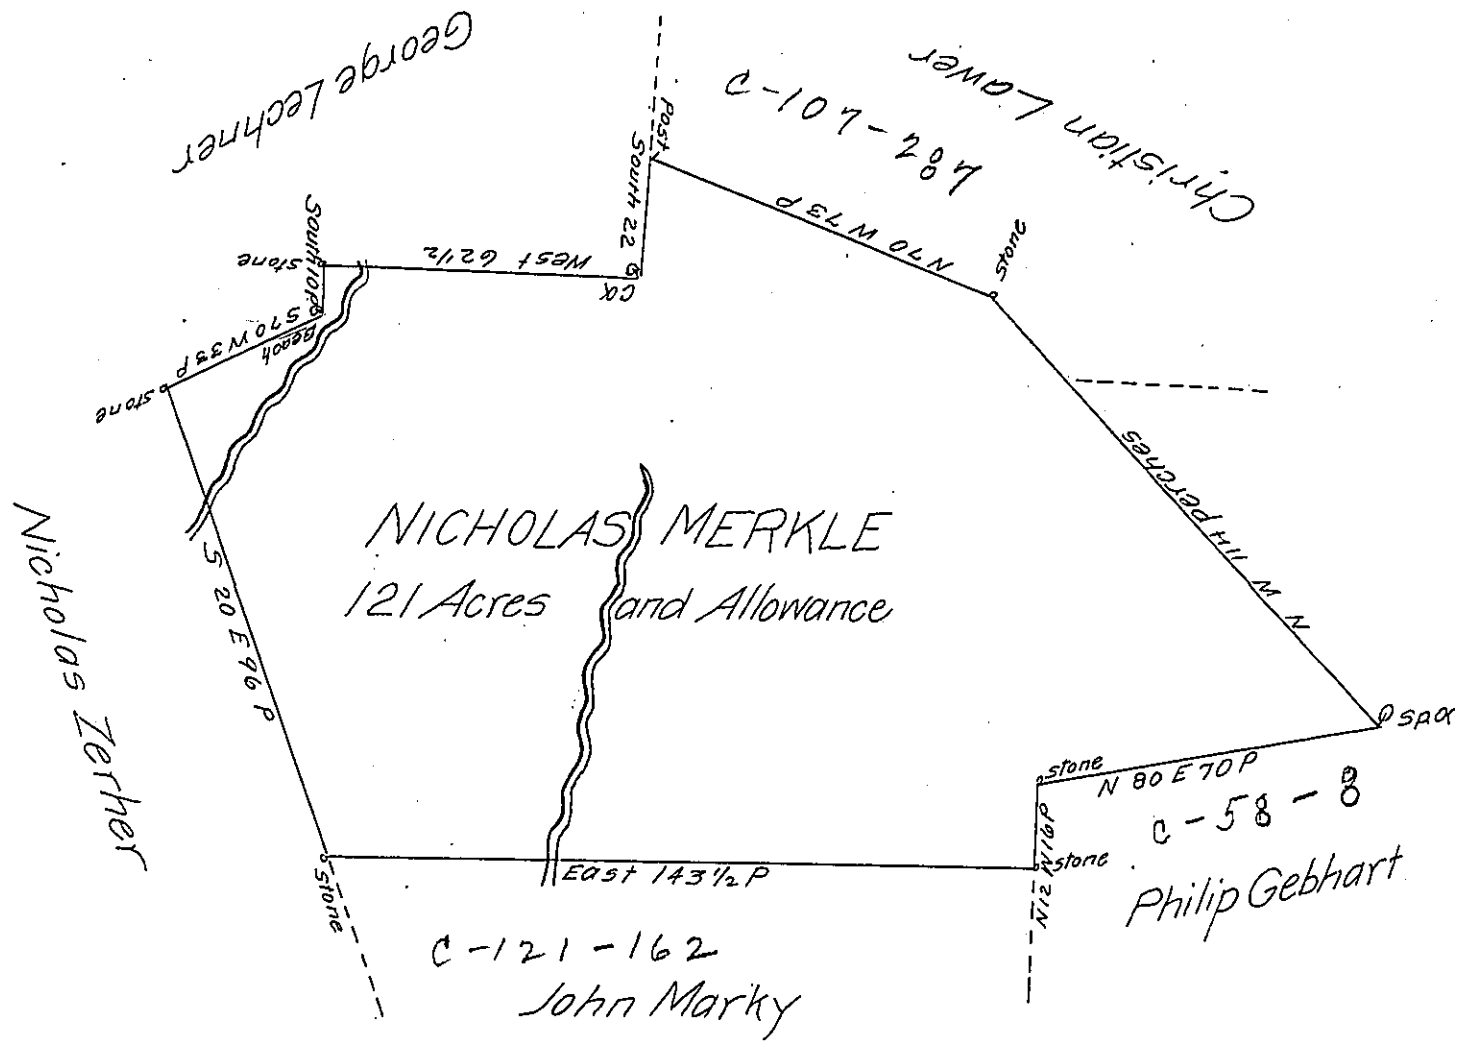

By Virtue of an Application No. 318 dated the Fifth day of August 1765 Surveyed the 24th day of August 1785 To Nicholas Merkle the above described Tract of Land Situate In Bethel Township Berks County Containing one Hundred and Twenty one Acres and Allowance of Six P Cent for Roads &c

Thomas Clark D.S.

To John Lukens Esquire
Surveyor General of Pennsylvania

IN TESTIMONY that the above is a copy of the original remaining on file in the Department of Internal Affairs of Pennsylvania, made conformably to an Act of Assembly approved the 16th day of February, 1833, I have hereunto set my Hand and caused the Seal of said Department to be affixed at Harrisburg, this eleventh *day of* December *1905*

Secretary of Internal Affairs.