FORM No. 1.

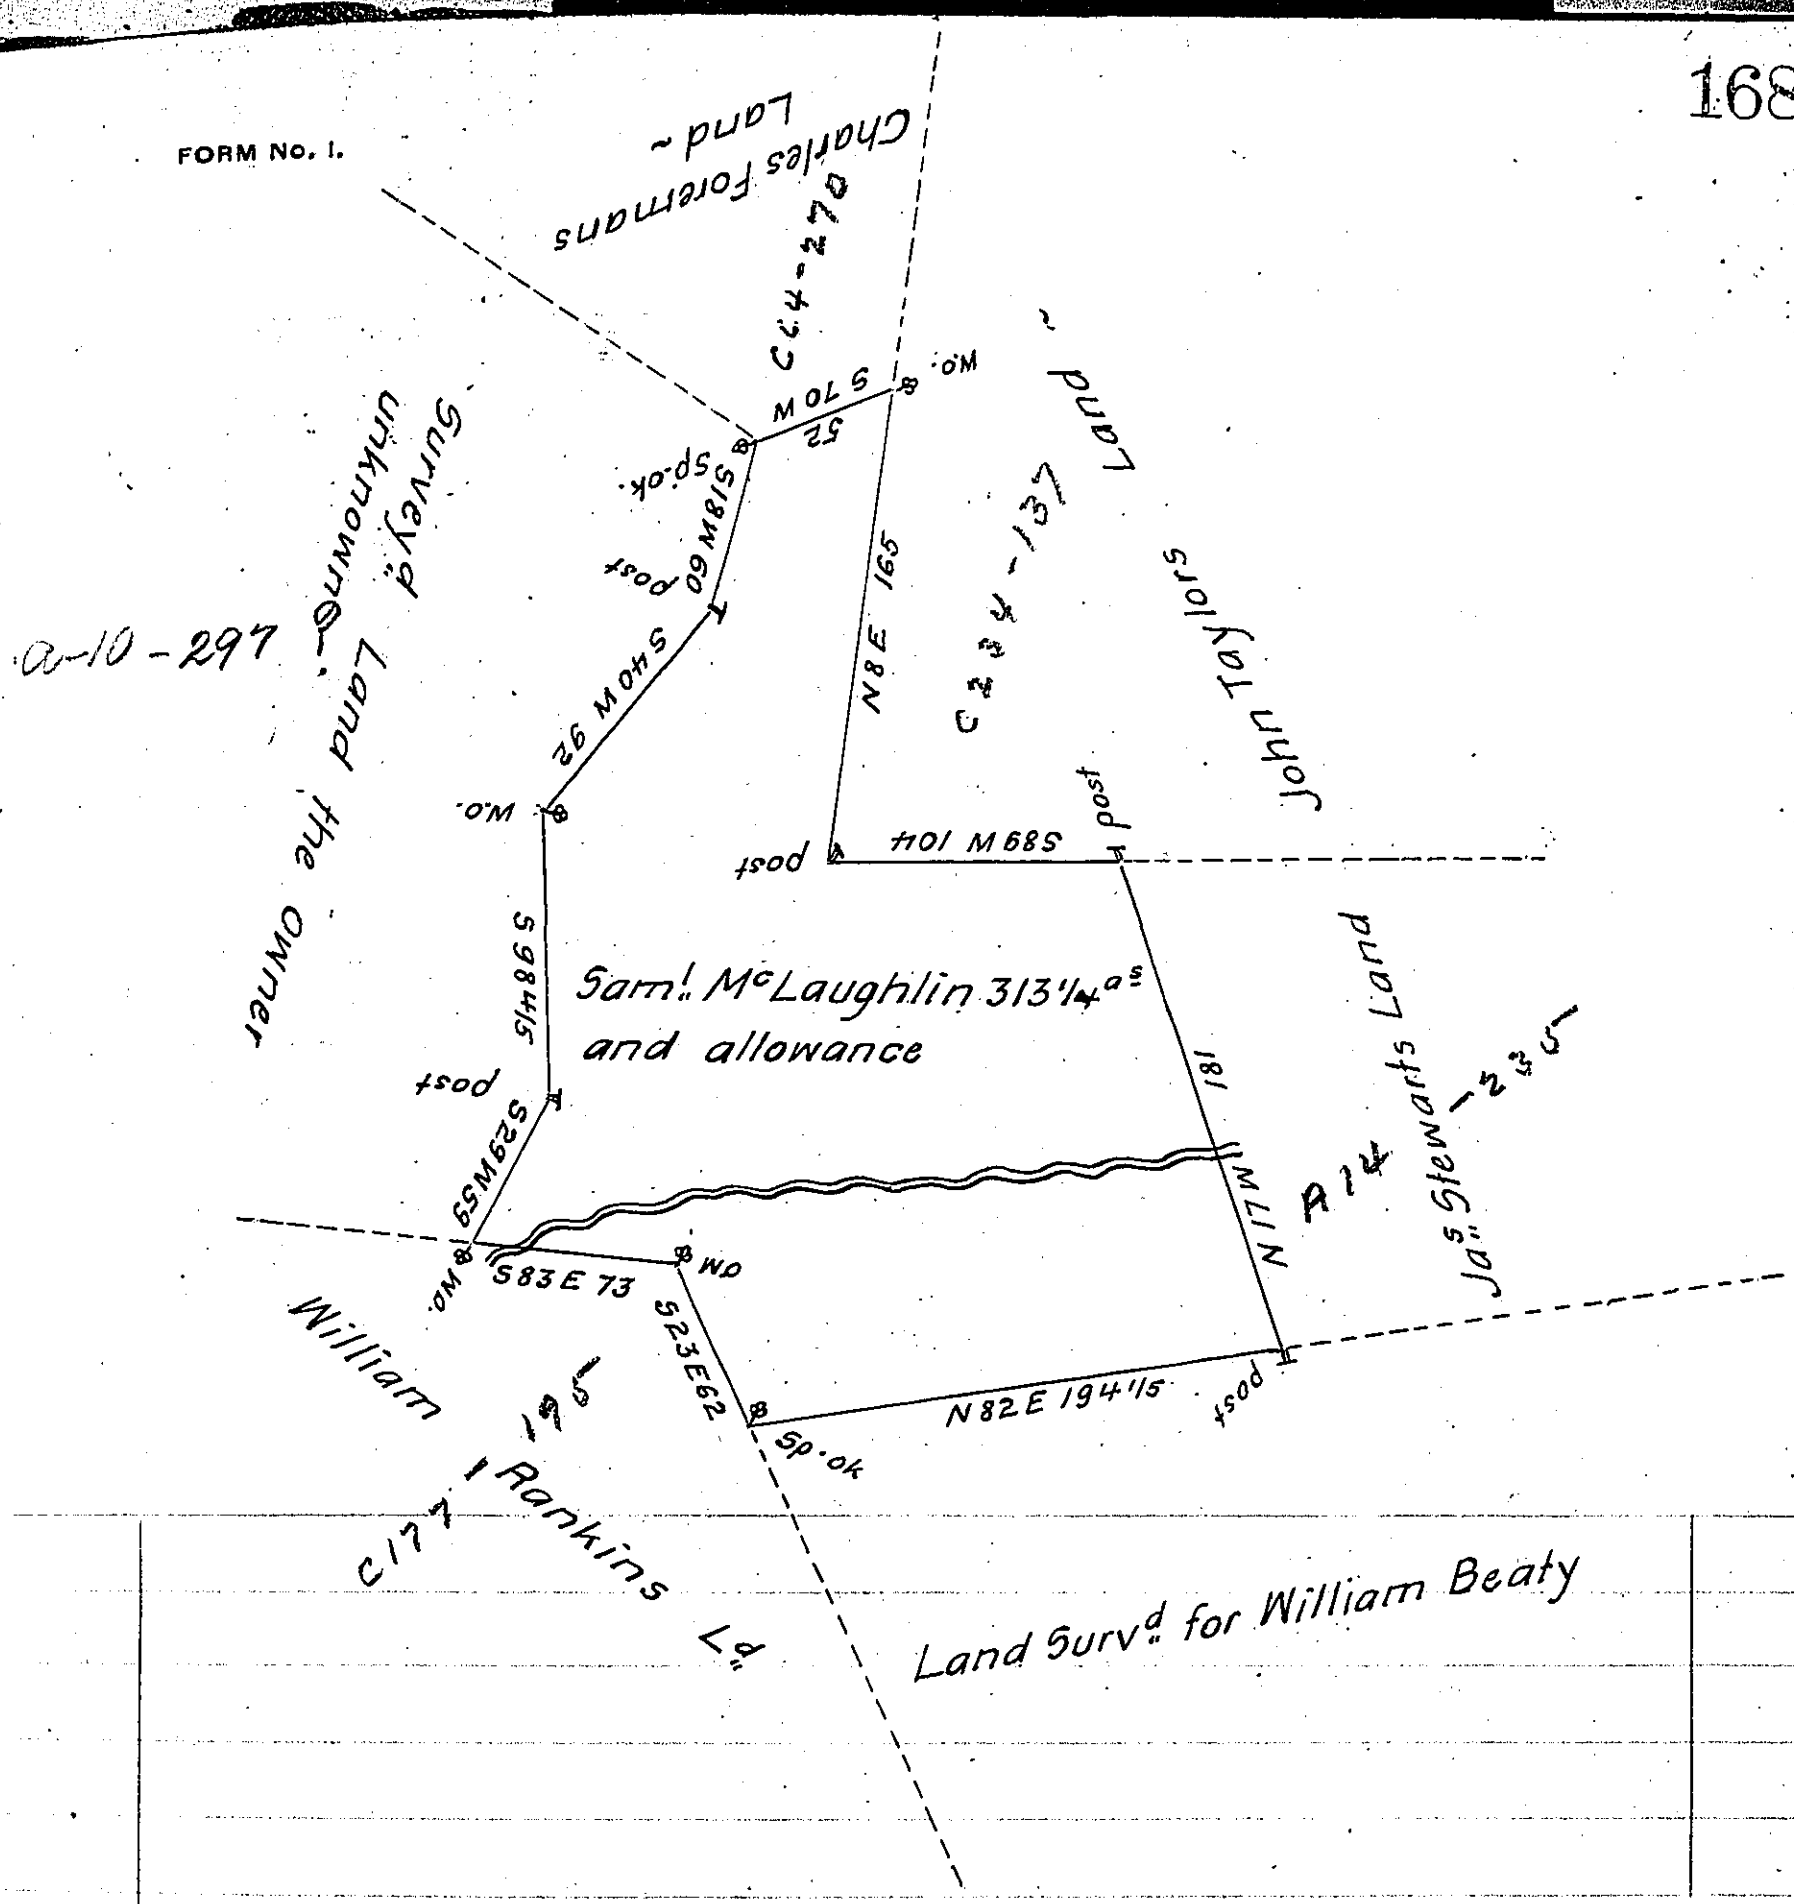

In pursuance of a Warrant dated March 28th 1786 was Survey'd for Samuel Mc Laughlin the above described Tract of Land Containing Three Hundred and thirteen Acres & one Quarter of an Acre with the ~ Usual Allowance of Six ℘ Cent for Roads &c Adjoining Land of James Stewart and others ~ in Salem Township Westmoreland County ~ Survey'd Augt 22nd 1786. ~

To ℘ John Moore D.S.

John Lukens Esquire Surv.r Genl.

IN TESTIMONY that the above is a copy of the original remaining on file in the Department of Internal Affairs of Pennsylvania, made conformably to an Act of Assembly approved the 16th day of February, 1833, I have hereunto set my Hand and caused the Seal of said Department to be affixed at Harrisburg, this twenty-second day of January 1906

Secretary of Internal Affairs.