FORM No. I.

120 as 99 –
9 " 87
130 " 16.4

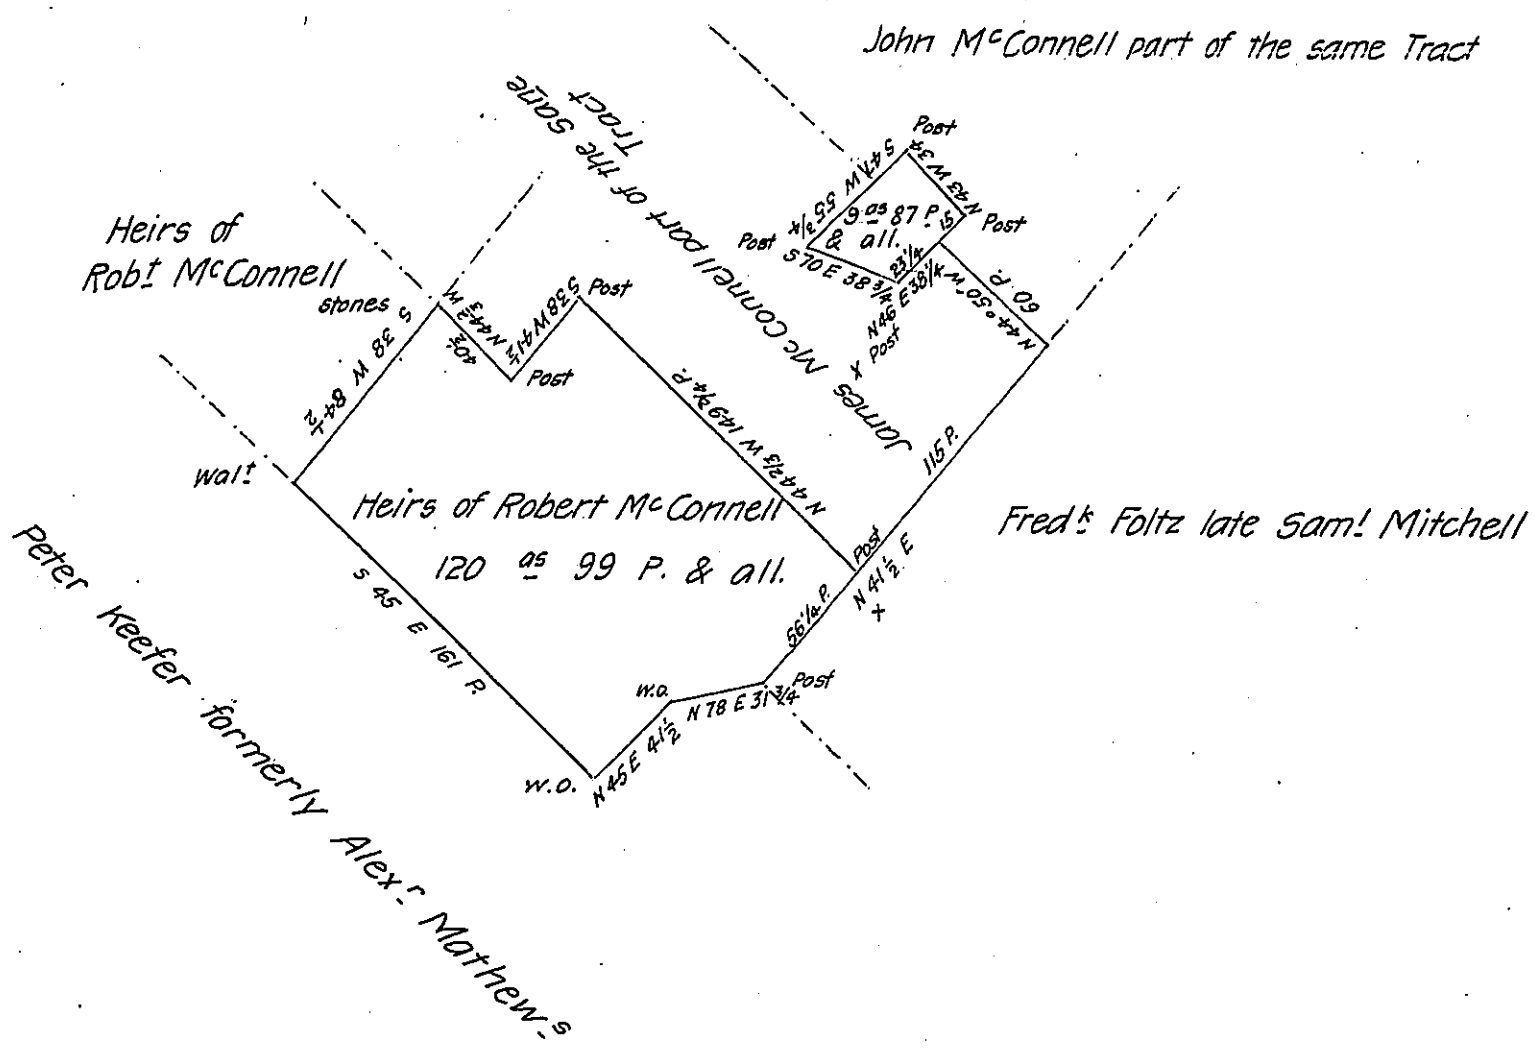

The above describes two pieces of Land situate in Letterkenny Township in the County of Franklin (formerly Cumberland) Containing in the whole one hundred and thirty Acres 16 Perches & the Allowance of Six P. Cent &c. being parts of a Tract of Land Surveyd in pursuance of a warrant granted to Robert McConnell bearing date 20th Jany 1767 Resurveyd the above 3d November 1801

Danl Henderson D.S.

Samuel Cochran Esquire
Surveyor General.

IN TESTIMONY that the above is a copy of the original remaining on file in the Department of Internal Affairs of Pennsylvania, made conformably to an Act of Assembly approved the 16th day of February, 1833, I have hereunto set my Hand and caused the Seal of said Department to be affixed at Harrisburg, this fifteenth *day of* February *1906*

Secretary of Internal Affairs.