FORM No. 1.

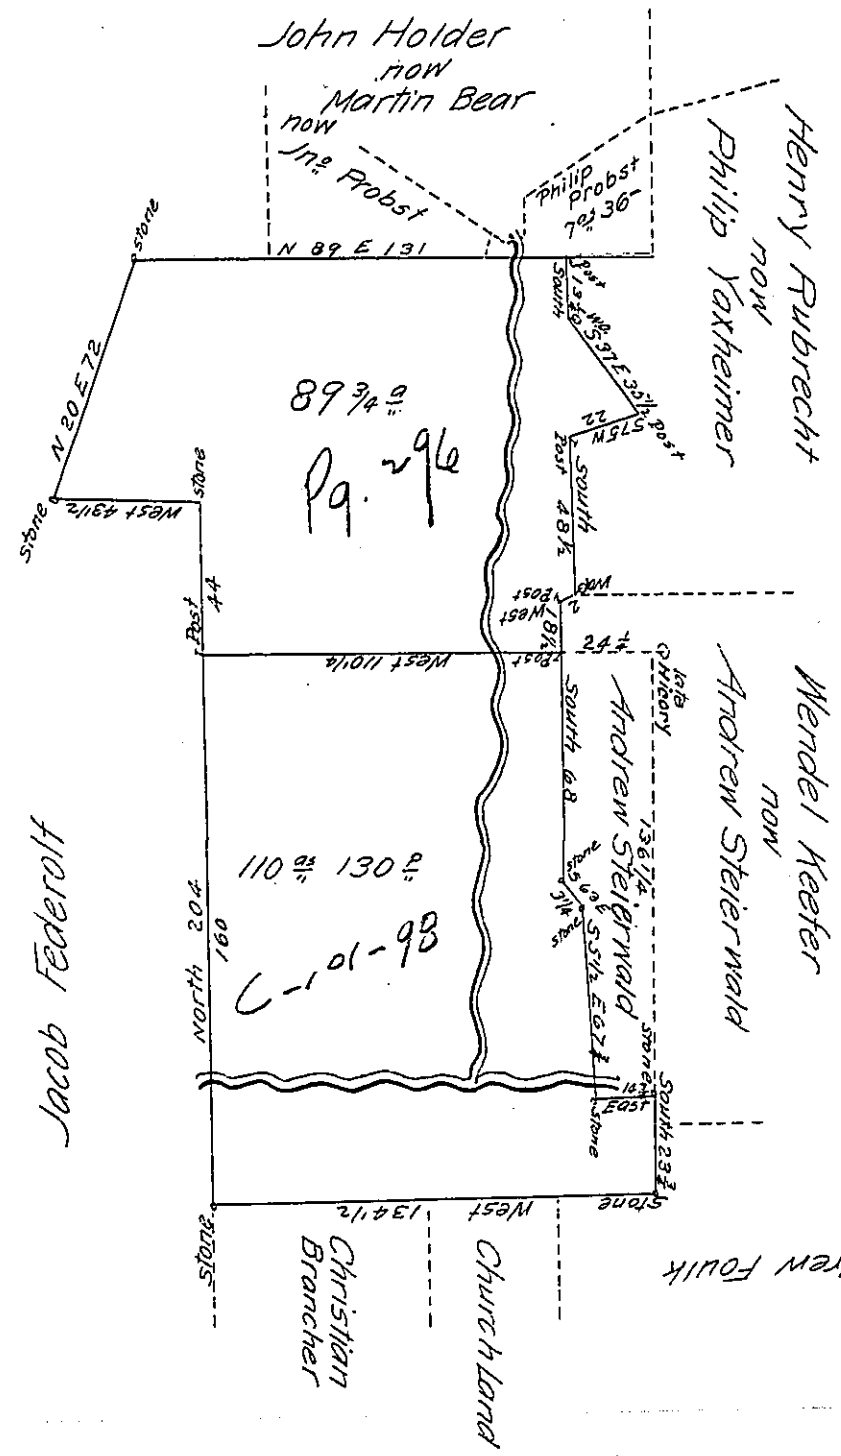

110 as 130 p Being part of 125 as Surveyed by Warrant 12th Septr 1734 to John Holder

89 — 120 part of Surveyed by Warrant 30-Jany 1749 to Joseph Holder
200 as 90 p

A Draught of two tracts of Land Situate in Lynn township in the County of Lehigh Containing two hundred Acres ninety perches & Allowance of 6 P cent &c Returned & laid to gather March 12th 1821 for Philip Probst.

Geo S. Eisenhart D.S.

IN TESTIMONY that the above is a copy of the original remaining on file in the Department of Internal Affairs of Pennsylvania, made conformably to an Act of Assembly approved the 16th day of February, 1833, I have hereunto set my Hand and caused the Seal of said Department to be affixed at Harrisburg, this eighth *day of* May *1906*

Isaac B. Brown

Secretary of Internal Affairs.