FORM No. 1.

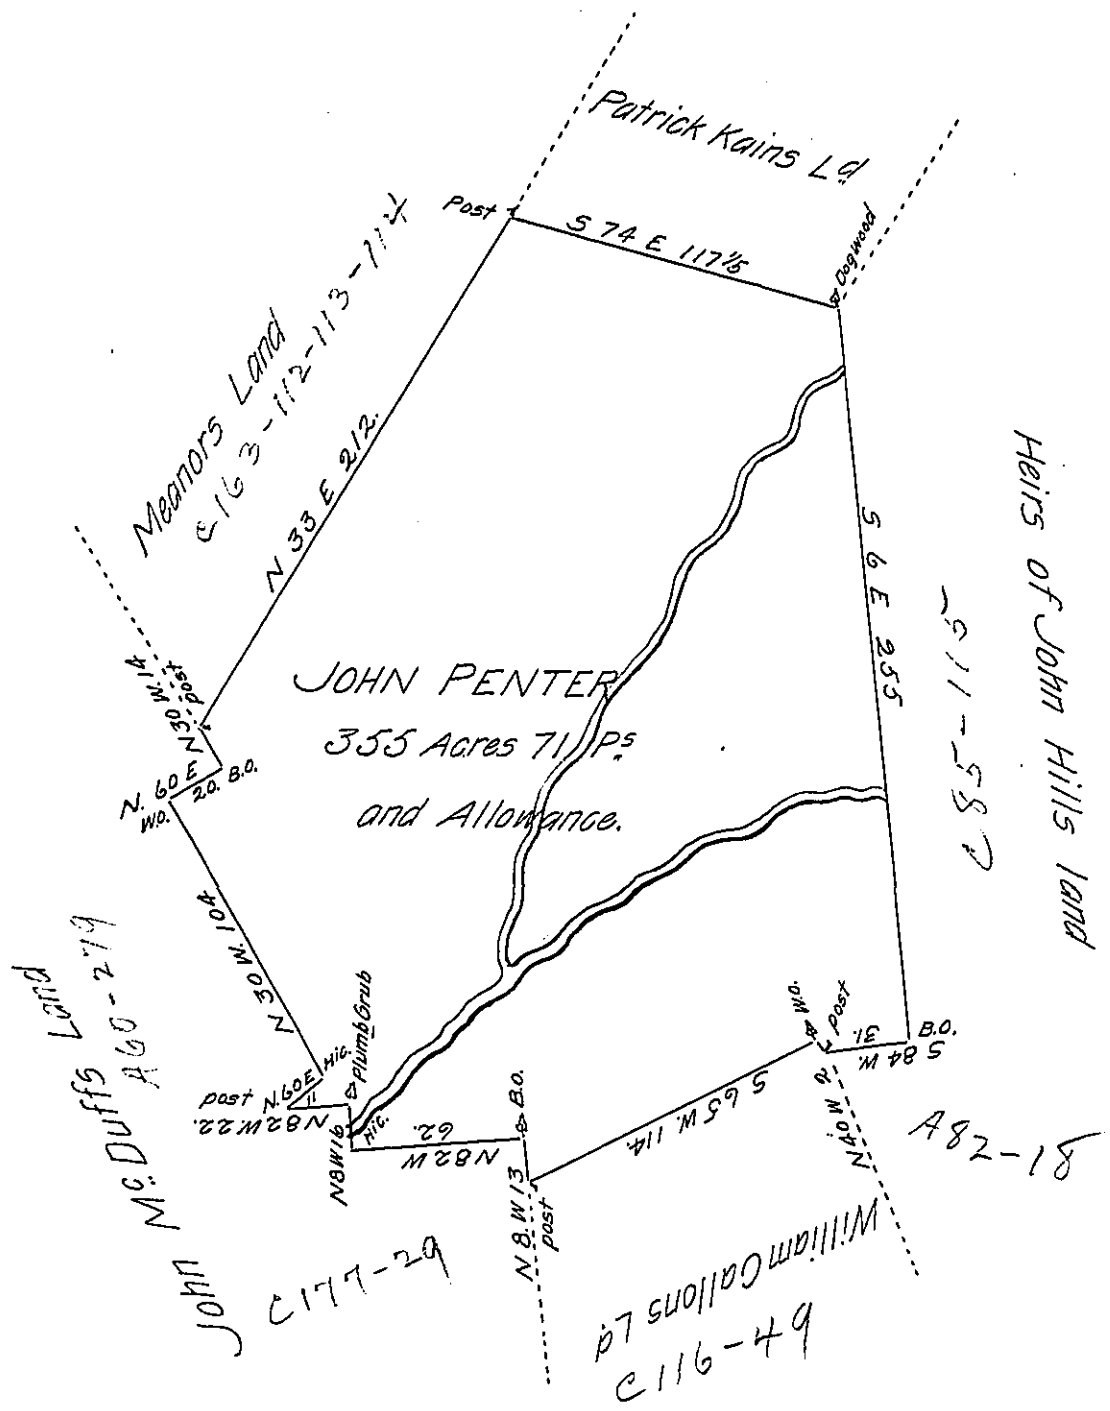

In pursuance of a Warrant dated Feb.y 10th 1786 thare was Survey'd for John Penter the Above Described Tract of Land Containing Three hundred and fifty five Acres And Seventy one perches with an Allowance proportioned to Six P.r Cent. Situate in Franklin Township Westmoreland County Survey.d Nov.r 3.d 1787.

P– John Moore D.S.

John Lukens Esquire
Surv.r Gen.l of Pennsylvania

IN TESTIMONY that the above is a copy of the original remaining on file in the Department of Internal Affairs of Pennsylvania, made conformably to an Act of Assembly approved the 16th day of February, 1833, I have hereunto set my Hand and caused the Seal of said Department to be affixed at Harrisburg, this twenty fourth *day of* April *1906.*

Isaac N. Ziegler
Secretary of Internal Affairs.