FORM No. 1.

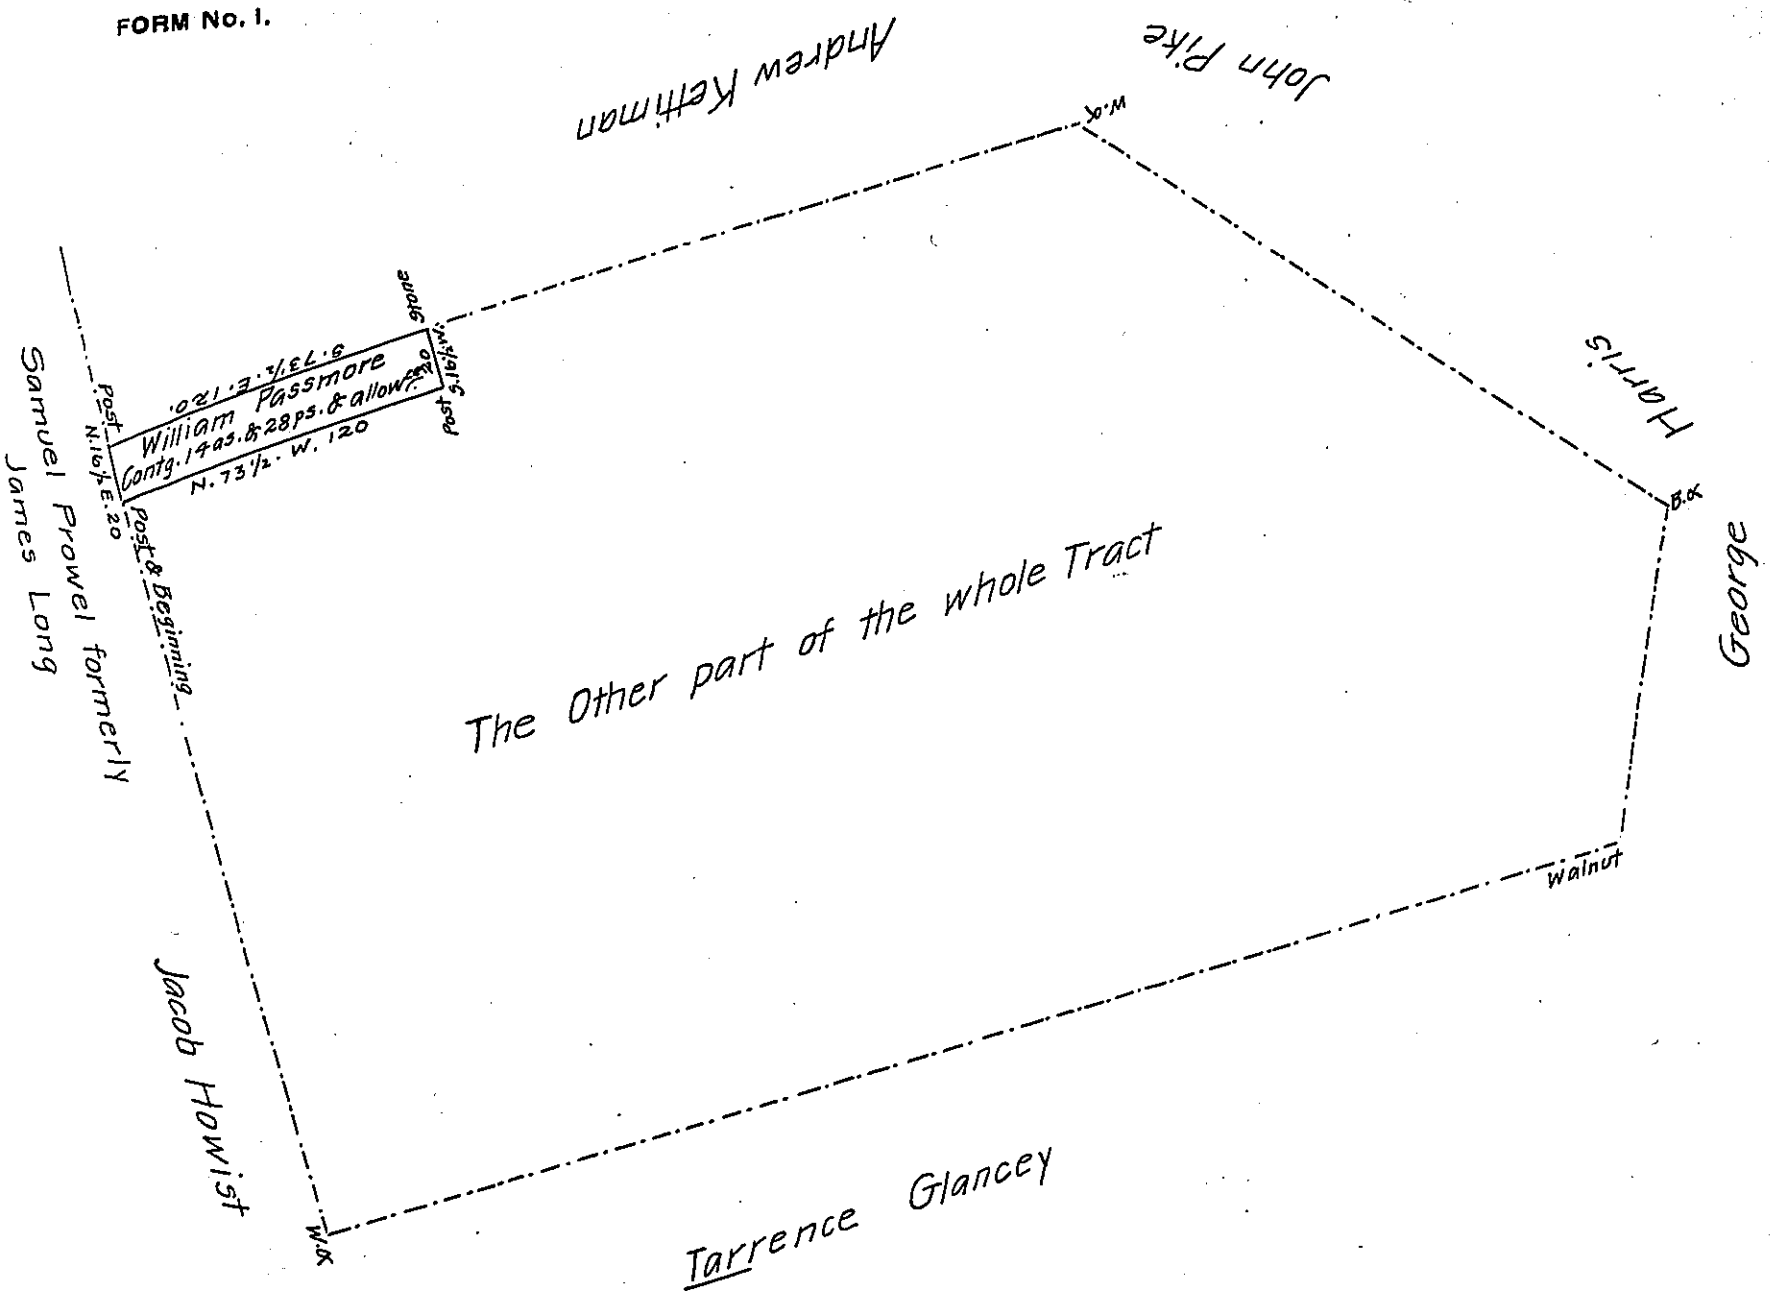

Situate in Fairview (late Newbury) Township in the County of York Containing as above set forth 14as. & 28 perches and Allowce &c. Being part of a larger Tract of 793½ as. and Allowance of Land Originally Surveyed by Thomas Cookson late D.S. on the 18th day of March 1747. In pursuance of a Warrant for 500as. Granted to William Passmore dated the 1st day of December 1743.— Resurveyed and divided off from the said larger Tract of land on the 3d. day of December 1812 for and at the request of the present owner Andrew Ketteman who desired me to return the same for Confirmation — per

Jacob Spangler D.S.

To Andrew Porter Esqr.
Surveyor General
Harrisburg Pa.

IN TESTIMONY that the above is a copy of the original remaining on file in the Department of Internal Affairs of Pennsylvania, made conformably to an Act of Assembly approved the 16th day of February, 1833, I have hereunto set my Hand and caused the Seal of said Department to be affixed at Harrisburg, this second *day of* June *1906*

Secretary of Internal Affairs.