FORM No. I.

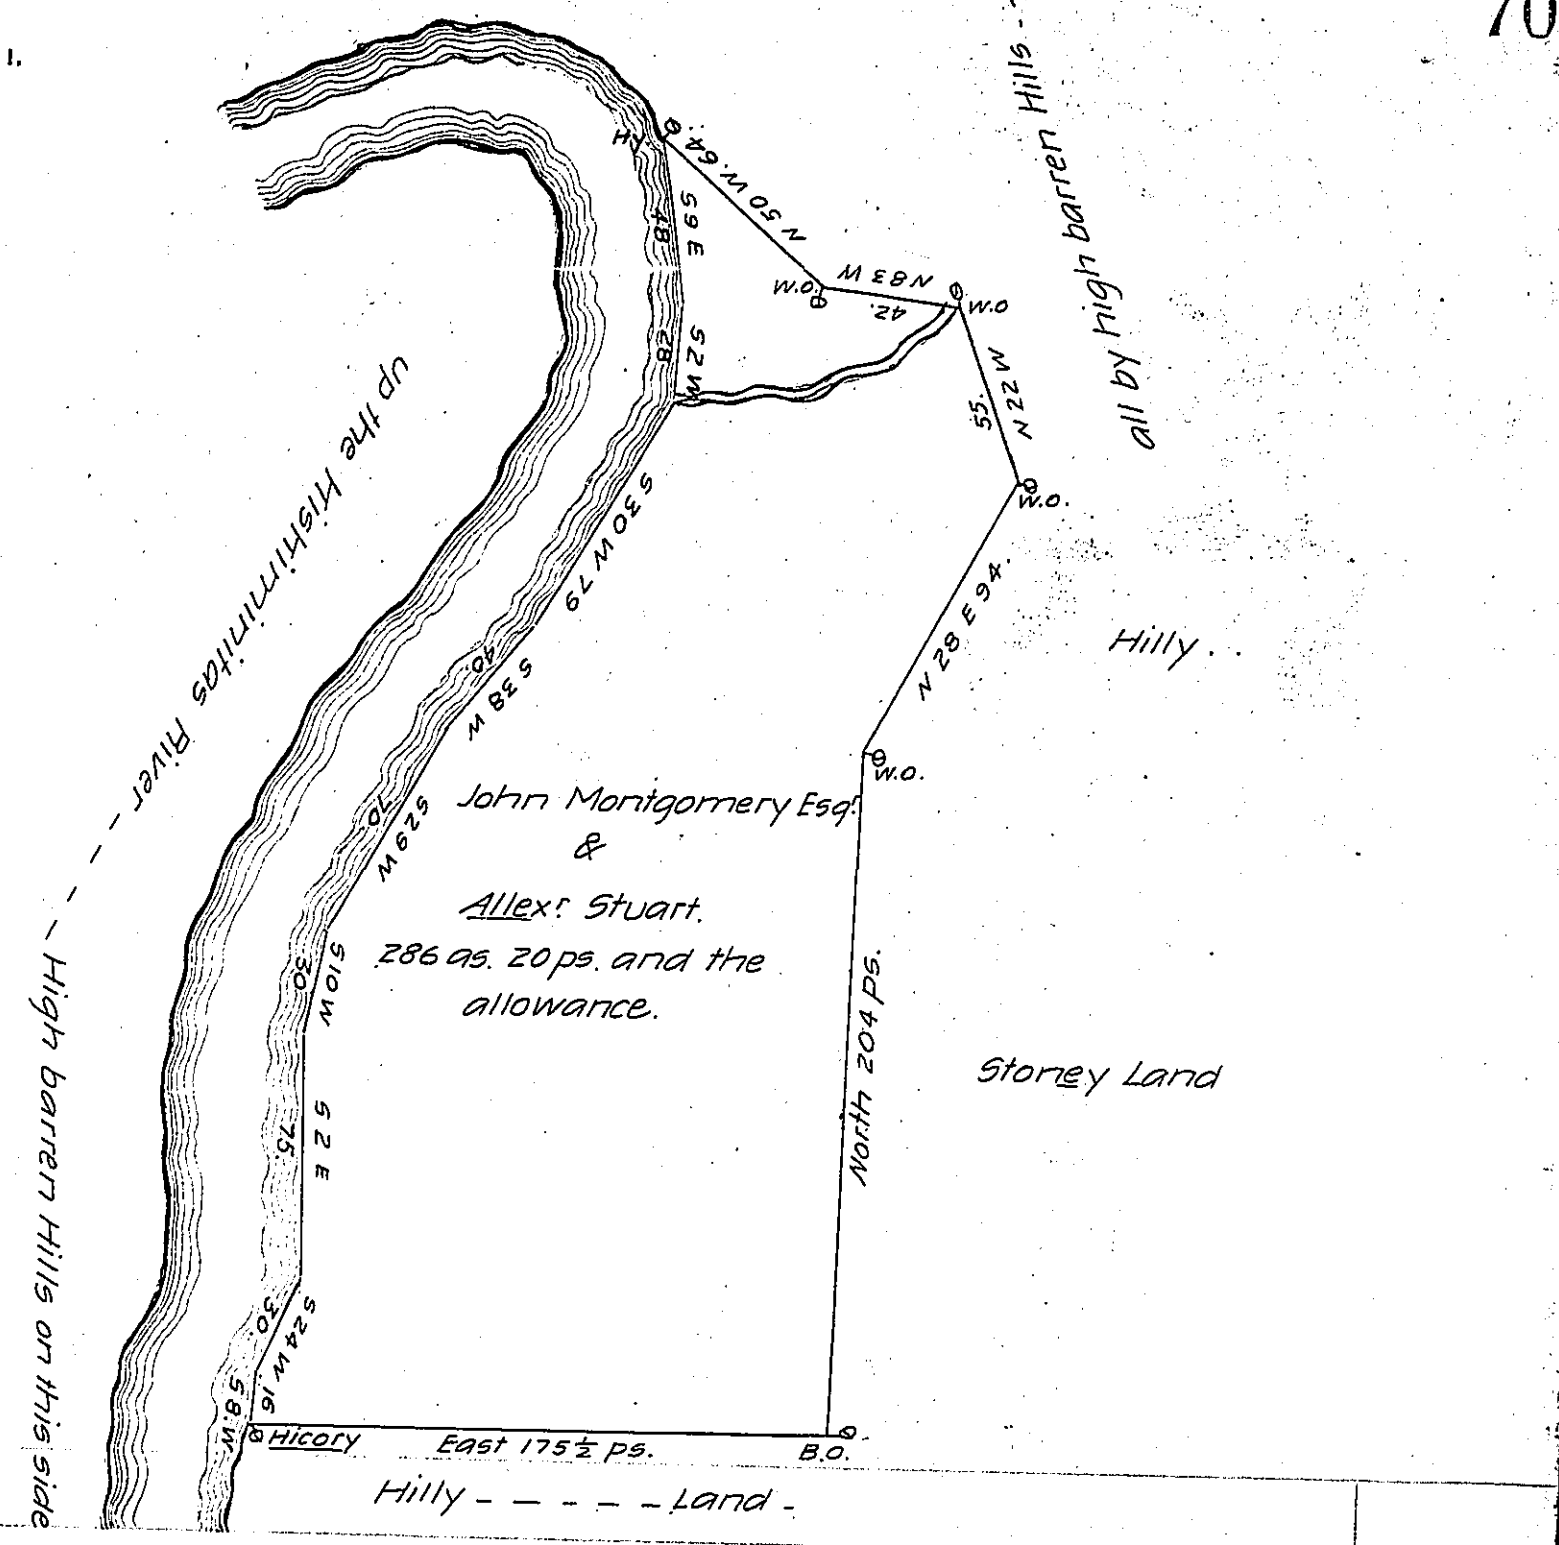

The Farmer's Delight, Survey'd to John Montgomery Esqr. & Allexander Stuart on the 23d. day of March 1769, Containing Two hundred & eighty six acres & twenty perches & the usual allowance of six P. Cent &c. Situate on the North Side of Mishaminates & nearly opposite Mishaminates Old Town in Cumberland County. By application of the ninth day of Feby 1769. No. 15 P

№ 14 Joshua Elder D.S.

To Jnº. Lukens Esqr. S. Genl

IN TESTIMONY that the above is a copy of the original remaining on file in the Department of Internal Affairs of Pennsylvania, made conformably to an Act of Assembly approved the 16th day of February, 1833, I have hereunto set my Hand and caused the Seal of said Department to be affixed at Harrisburg, this twenty-sixth day of March 1906.

Secretary of Internal Affairs.