FORM No. I.

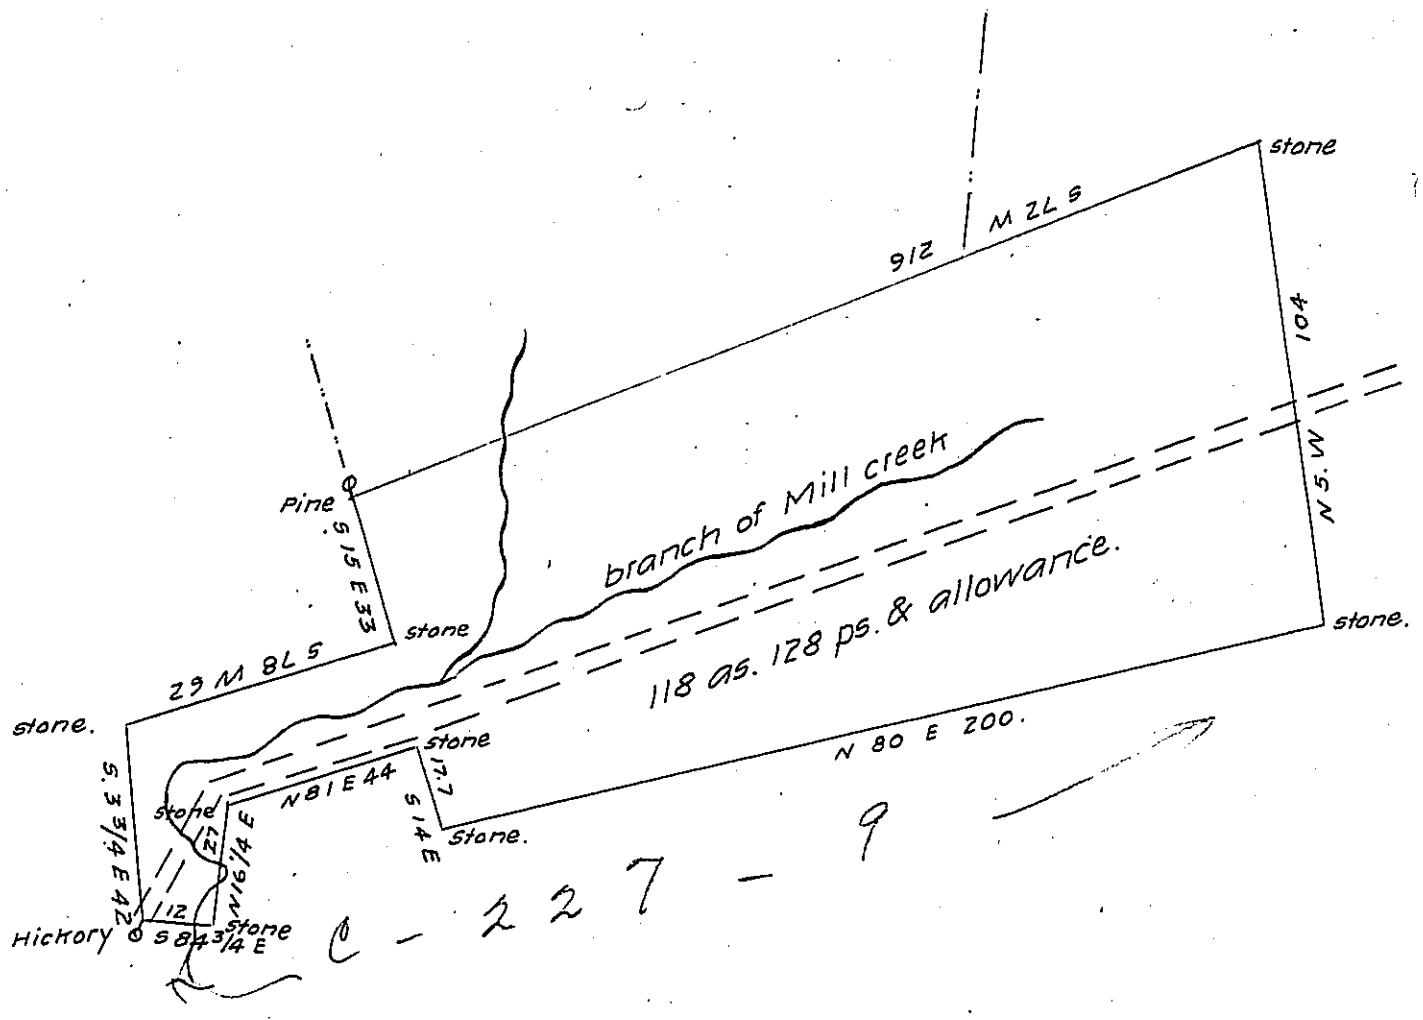

C - 227 - 9

By Virtue of a warrant granted to Michael ohlewine dated the 12th day of January A.D. 1786 Surveyed the 9th day of october 1840 to Joseph Buch the above described tract of land situate in Towamensing Township in the County of Northampton containing one hundred & eighteen acres and 128 perches and the allowance of Six per cent for roads &c.

James Vliet, D.S.

To Jacob Sallade Esqr.

Surveyor General

IN TESTIMONY that the above is a copy of the original remaining on file in the Department of Internal Affairs of Pennsylvania, made conformably to an Act of Assembly approved the 16th day of February, 1833, I have hereunto set my Hand and caused the Seal of said Department to be affixed at Harrisburg, this twentieth *day of* April *1906*

Isaac B. Brown

Secretary of Internal Affairs.