FORM No. I.

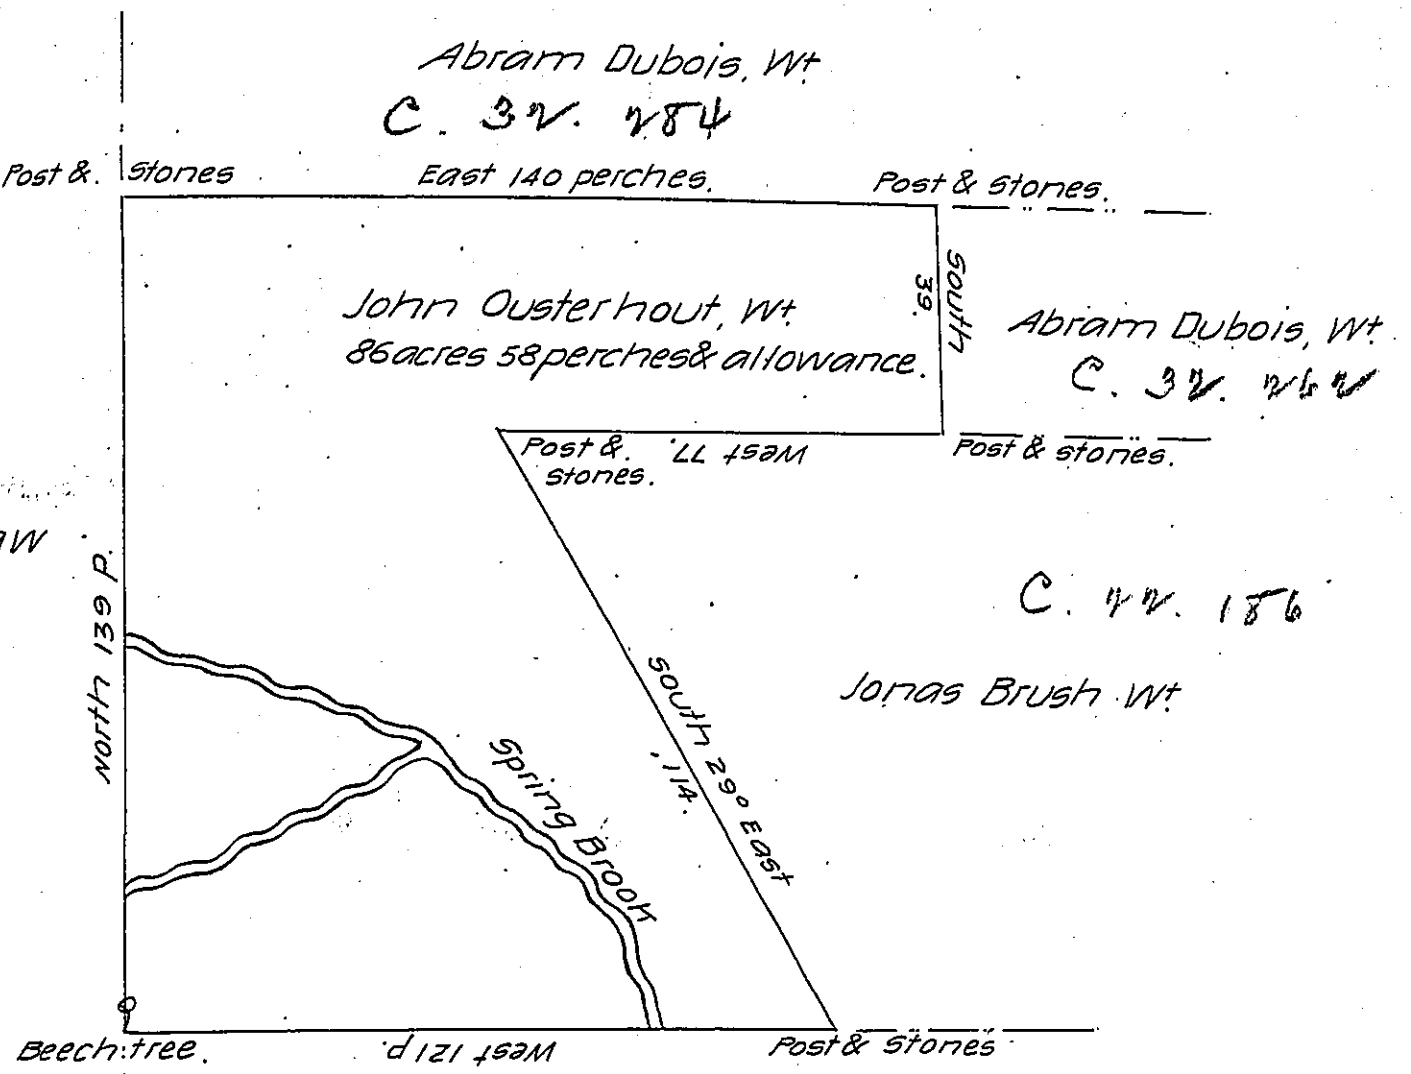

Draft of a tract of land situate in Great Bend township, Susquehanna County, adjoining lands in the Warrantee names of Abram Dubois on the North; Abram Dubois and Jonas Brush on the East, and Moses Hobson on the South, and a tract of land formerly surveyed for Kirby & Law on the West. Surveyed September 9th A.D. 1862 for John Ousterhout, in pursuance of his Warrant bearing date the eleventh day of July A.D. 1862. Containing eighty six acres and fifty eight perches of land with the allowance of six per cent for roads &c. Said tract is partly improved, and on which the said John Ousterhout now resides. The tract has been improved about 17 years and in possession of the present ocupant about 14 years. Received Warrant September 8th 1862. Executed same September 9th 1862. Made returns to Surveyor General October 1st 1862. Wilson J. Turrell, Surveyor

To Henry Souther Esq for Susquehanna County

Surveyor General of Pennsylvania

IN TESTIMONY that the above is a copy of the original remaining on file in the Department of Internal Affairs of Pennsylvania, made conformably to an Act of Assembly approved the 16th day of February, 1833, I have hereunto set my Hand and caused the Seal of said Department to be affixed at Harrisburg, this twenty-third day of May 1906

Isaac B. Brown

Secretary of Internal Affairs.