FORM No. I.

A 33 - 2

John Remaly
now or late
John App.

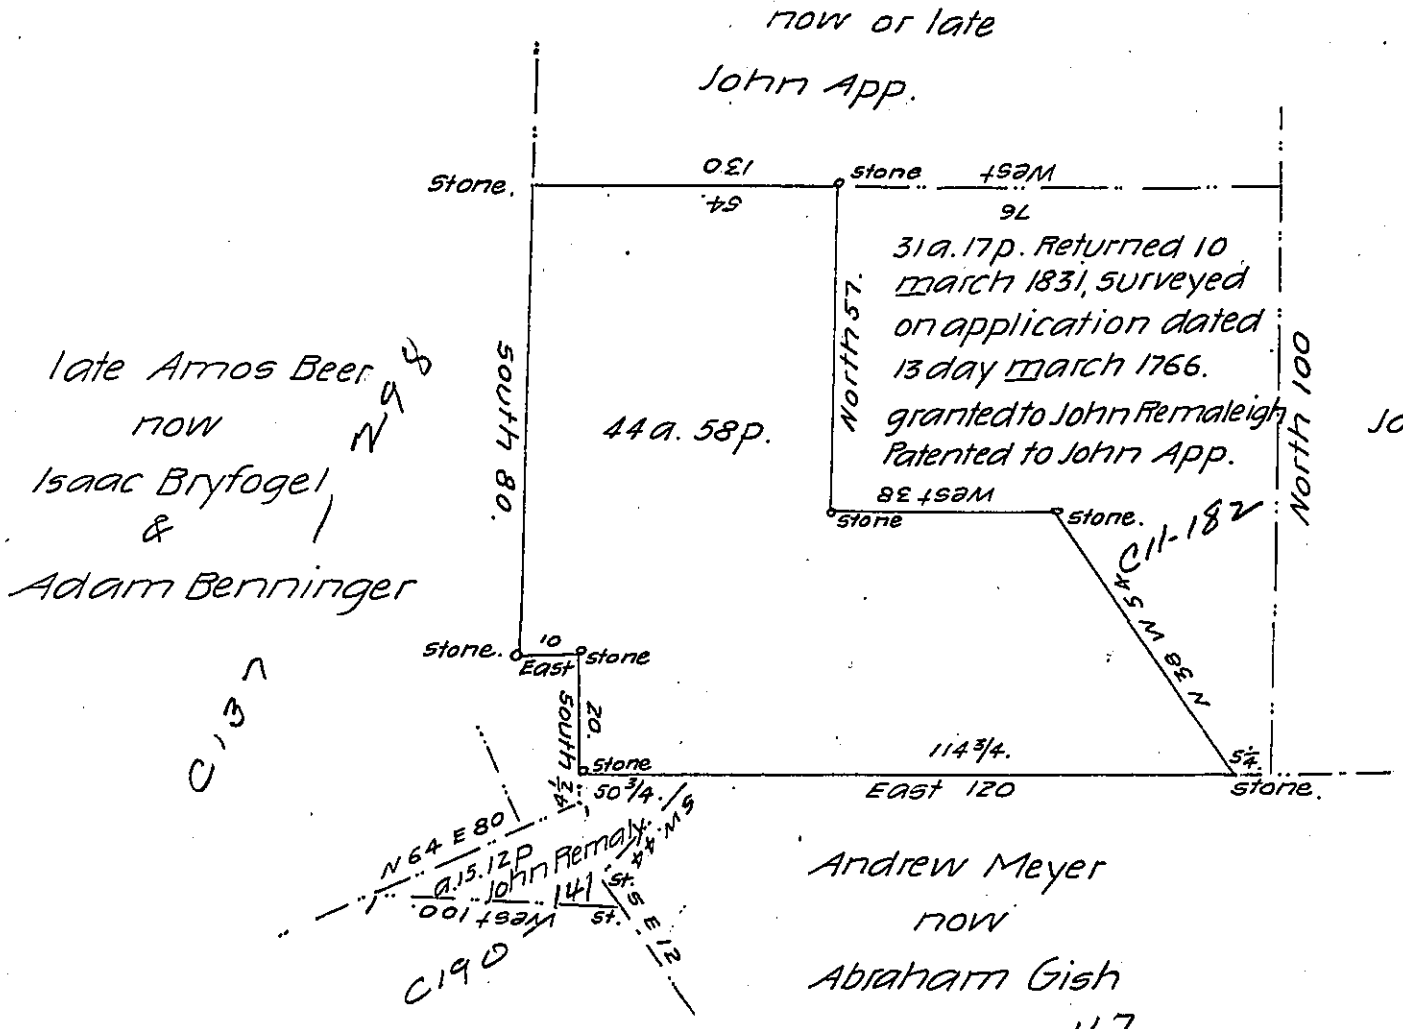


By Virtue of an Application dated the 13 day of March 1766, granted to John Remaleigh Surveyed August 22, 1870 to Jacob Osterdag the above described tract of land, Situate in Lehigh Township Northampton County Containing forty four acres and fifty eight perches and the allowance of six per cent for roads &c. This is the residue land of the above Application

Birge Pearson.

To J. M. Campbell Esqr.
Surveyor General.

*IN TESTIMONY* that the above is a copy of the original remaining on file in the Department of Internal Affairs of Pennsylvania, made conformably to an Act of Assembly approved the 16th day of February, 1833, I have hereunto set my Hand and caused the Seal of said Department to be affixed at Harrisburg, this fifteenth day of June 1906.

Isaac B. Brown
Secretary of Internal Affairs.