Potter — BEAVER 164

FORM No. I.

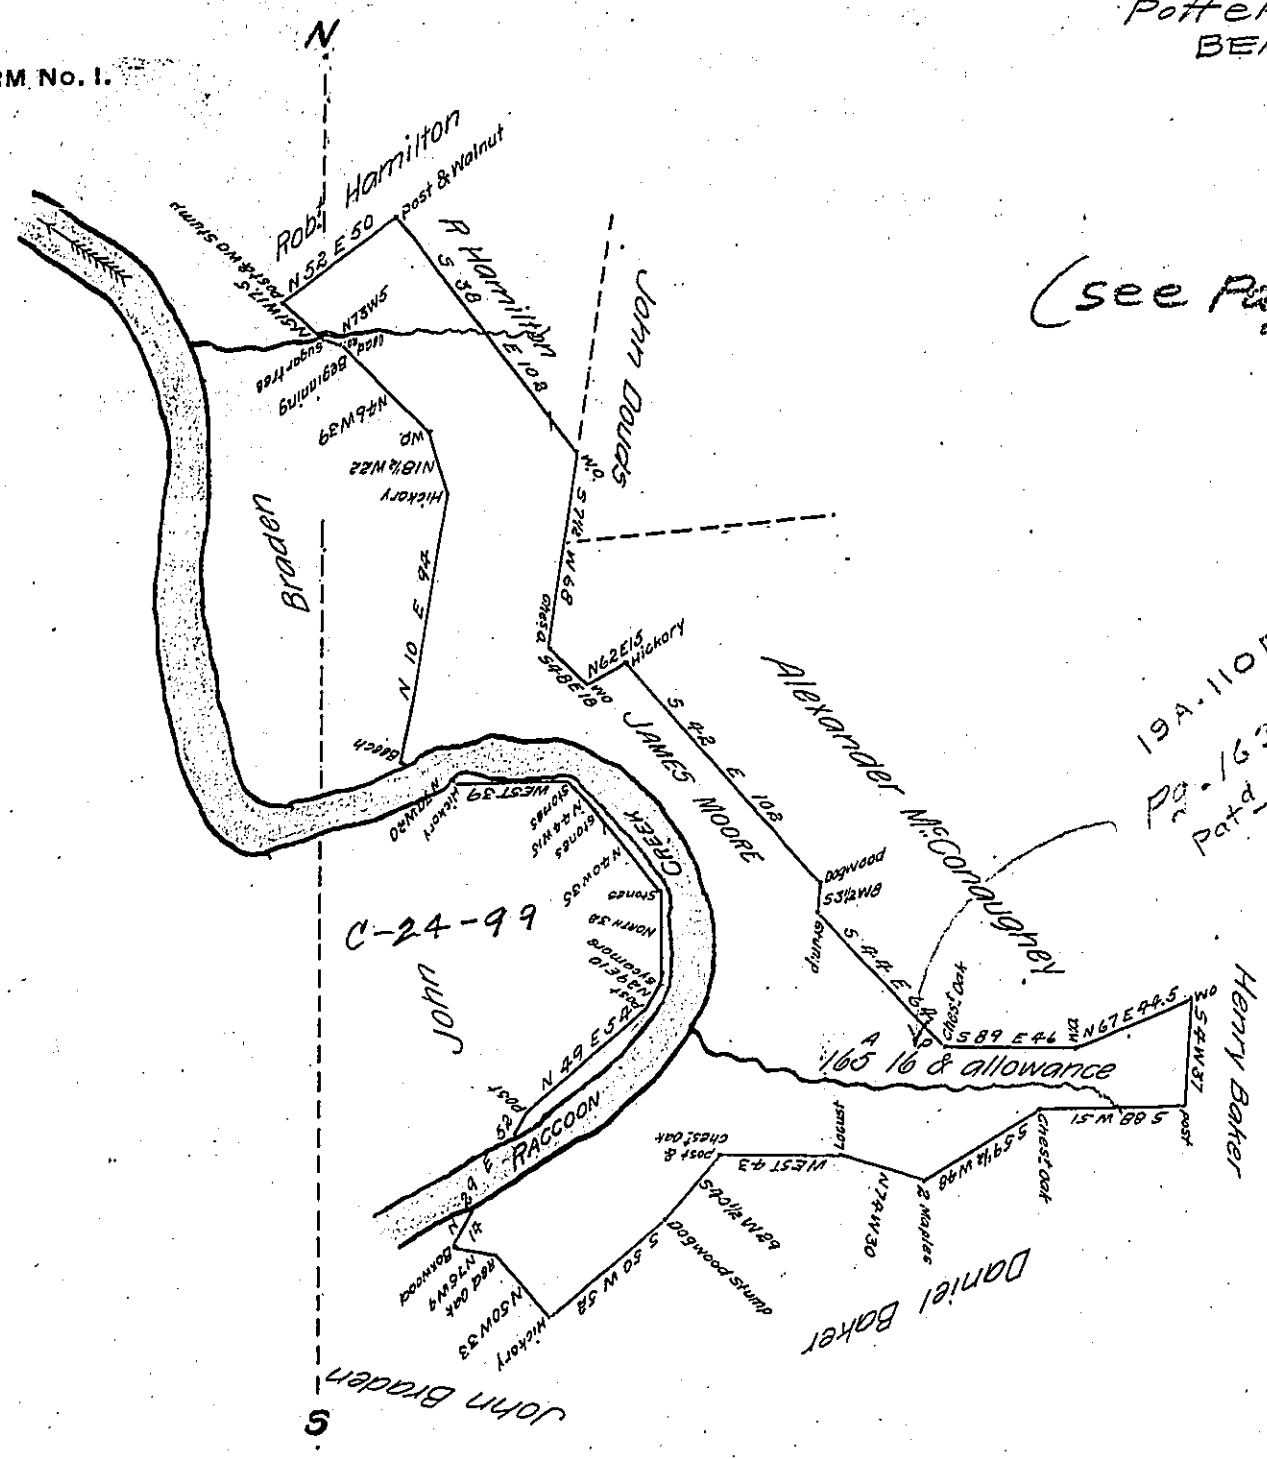

(see Page 163)

The above draught represents a survey executed July 20th 1837 in pursu=ance of a warrant granted to James Moore for one hundred and fifty five acres of unimproved land dated July 10th 1837 situate on the south side of the Ohio river in Moon township Beaver County Pa adjoining lands as above containing one hundred and sixty five acres sixteen perches and allowance of six per cent.

John Taylor Esq.r
Surveyor General

Wm. McCallister D.S.

IN TESTIMONY that the above is a copy of the original remaining on file in the Department of Internal Affairs of Pennsylvania, made conformably to an Act of Assembly approved the 16th day of February, 1833, I have hereunto set my Hand and caused the Seal of said Department to be affixed at Harrisburg, this fourth day of May 1906

Secretary of Internal Affairs.