FORM No. 1.

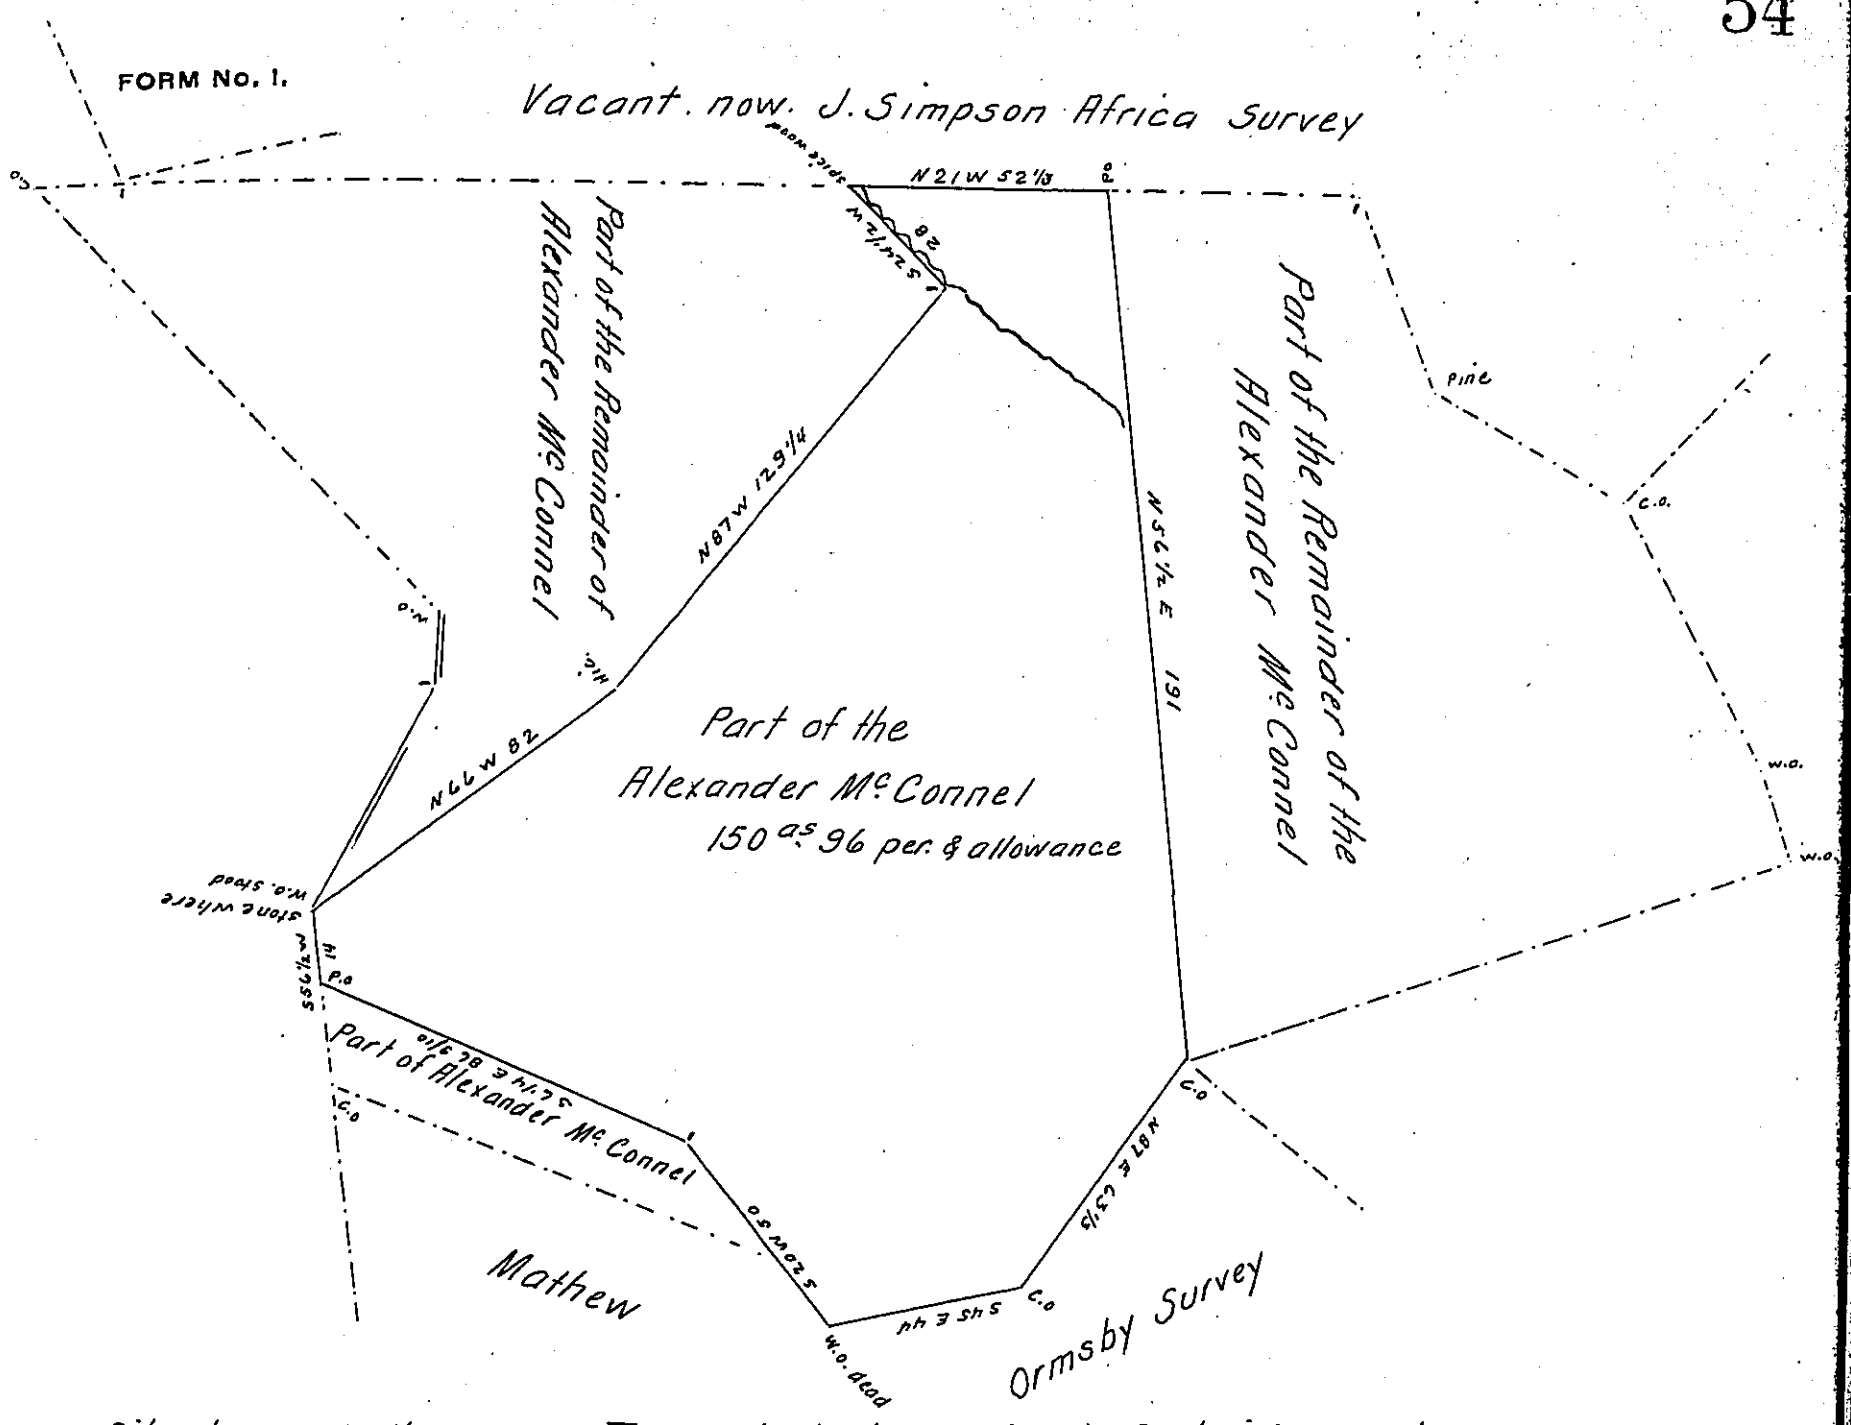

Situate now in Henderson Township Huntingdon County. Containing one hundred and fifty acres and ninty Six perch- and the usual allowance for roads &c Being part of a larger tract of land Originally Surveyed in pursuance of a warrant granted to Alexander Mc Connel. Said to contain 300 as Dated the 19th day of May A.D. 1787. was Surveyed. and divided from the residue of said tract the 20th & 21st days of September A.D. 1832. and resurveyed the 15th December A.D. 1855. and reexamined and found correct. the 17th day of March A.D. 1869. for James Slone.

To J. M. Campbell. Esq.
Surveyor General

James E. Glasgow. C.S.
Hunt. Co.

IN TESTIMONY that the above is a copy of the original remaining on file in the Department of Internal Affairs of Pennsylvania, made conformably to an Act of Assembly approved the 16th day of February, 1833, I have hereunto set my Hand and caused the Seal of said Department to be affixed at Harrisburg, this third day of May 1906.

Isaac D. Graeff
Secretary of Internal Affairs.