FORM No. I.

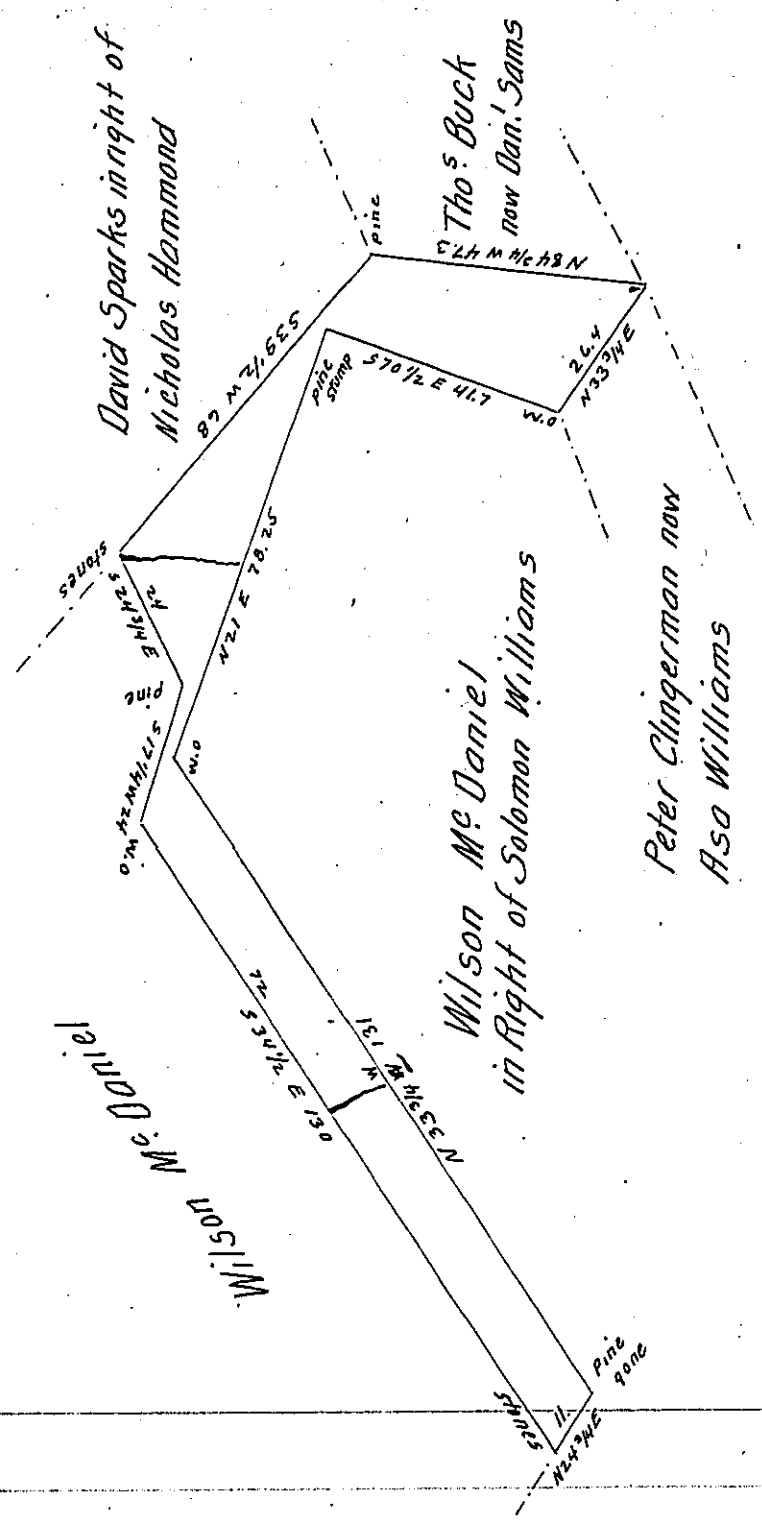

Situate in West Providence Township Bedford County Containing 17 Acres 81 perches. And the usual allowance of Six per Cent. for Roads. Surveyed the first of June 1868. in pursuance of a Warrant granted to Wilson Mc Daniel for 17as. & 97ps. dated the 27th day of May 1868.

To J. M. Campbell Esqr S.G. } Saml. Ketterman D. S.

Approved of the 10th July 1868.

P. Donahoe C. S.

IN TESTIMONY that the above is a copy of the original remaining on file in the Department of Internal Affairs of Pennsylvania, made conformably to an Act of Assembly approved the 16th day of February, 1833, I have hereunto set my Hand and caused the Seal of said Department to be affixed at Harrisburg, this twenty sixth *day of* April *1906.*

Isaac B. Dunn

Secretary of Internal Affairs.