FORM No. I.

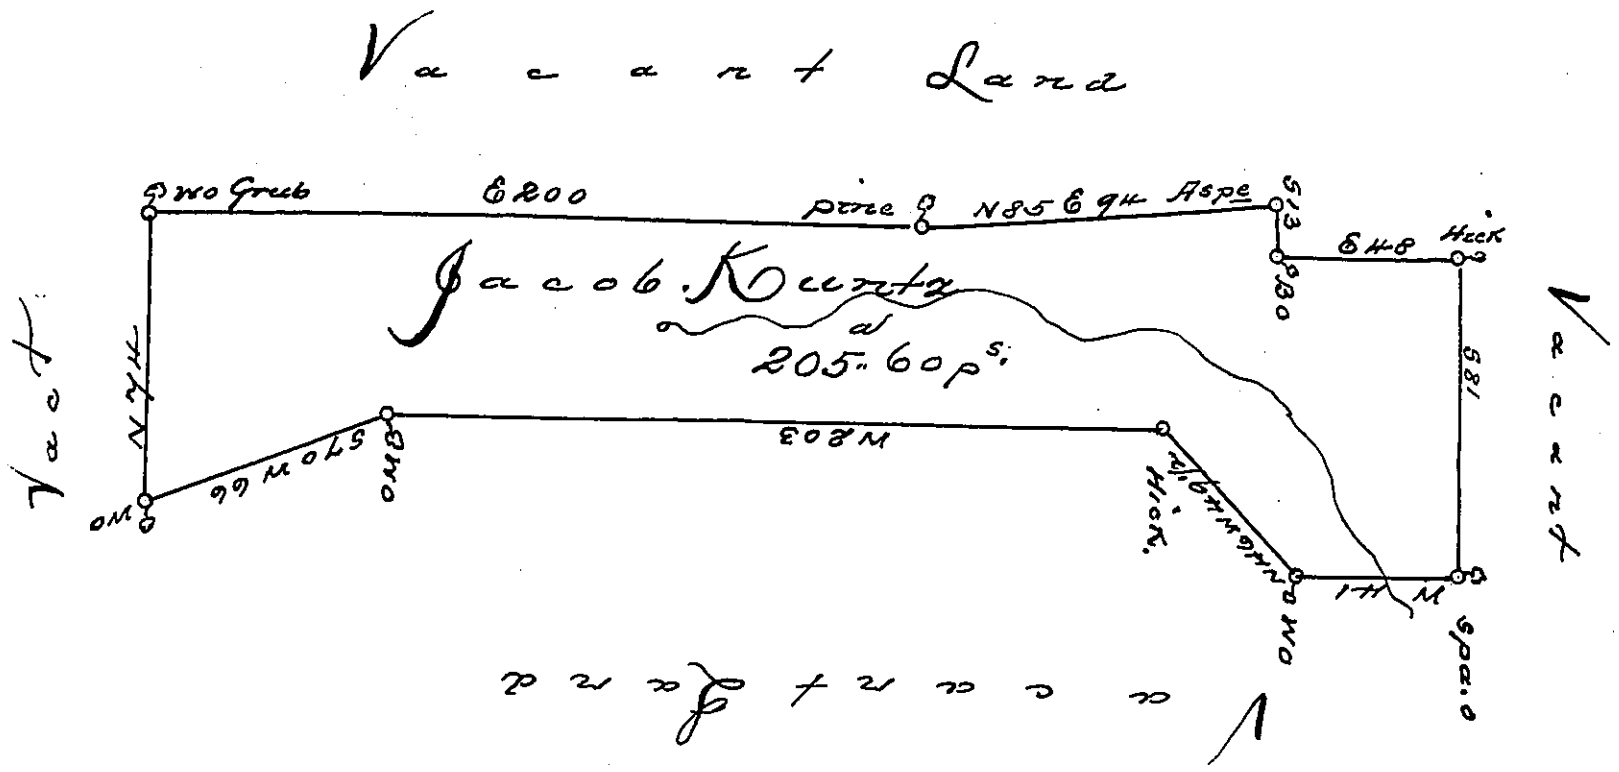

A Draught of a tract of land Called ____ Situate on the south side of the West Branch of Susquehanna in the County of Berks, Surveyed the 20th day of December 1771. to Jacob Kuntz. in pursuance of an Application No. 2245. dated the 3d day of April. 1769. Containing Two hundred and five acres and 60 per & Allow. for Roads &c.al.

Chas. Lukens D.S.

To John Lukens Esqr.
Survey.r General

IN TESTIMONY that the above is a copy of the original remaining on file in the Department of Internal Affairs of Pennsylvania, made conformably to an Act of Assembly approved the 16th day of February, 1833, I have hereunto set my Hand and caused the Seal of said Department to be affixed at Harrisburg, this tenth *day of* October *1905.*

Secretary of Internal Affairs.