FORM No. 1.

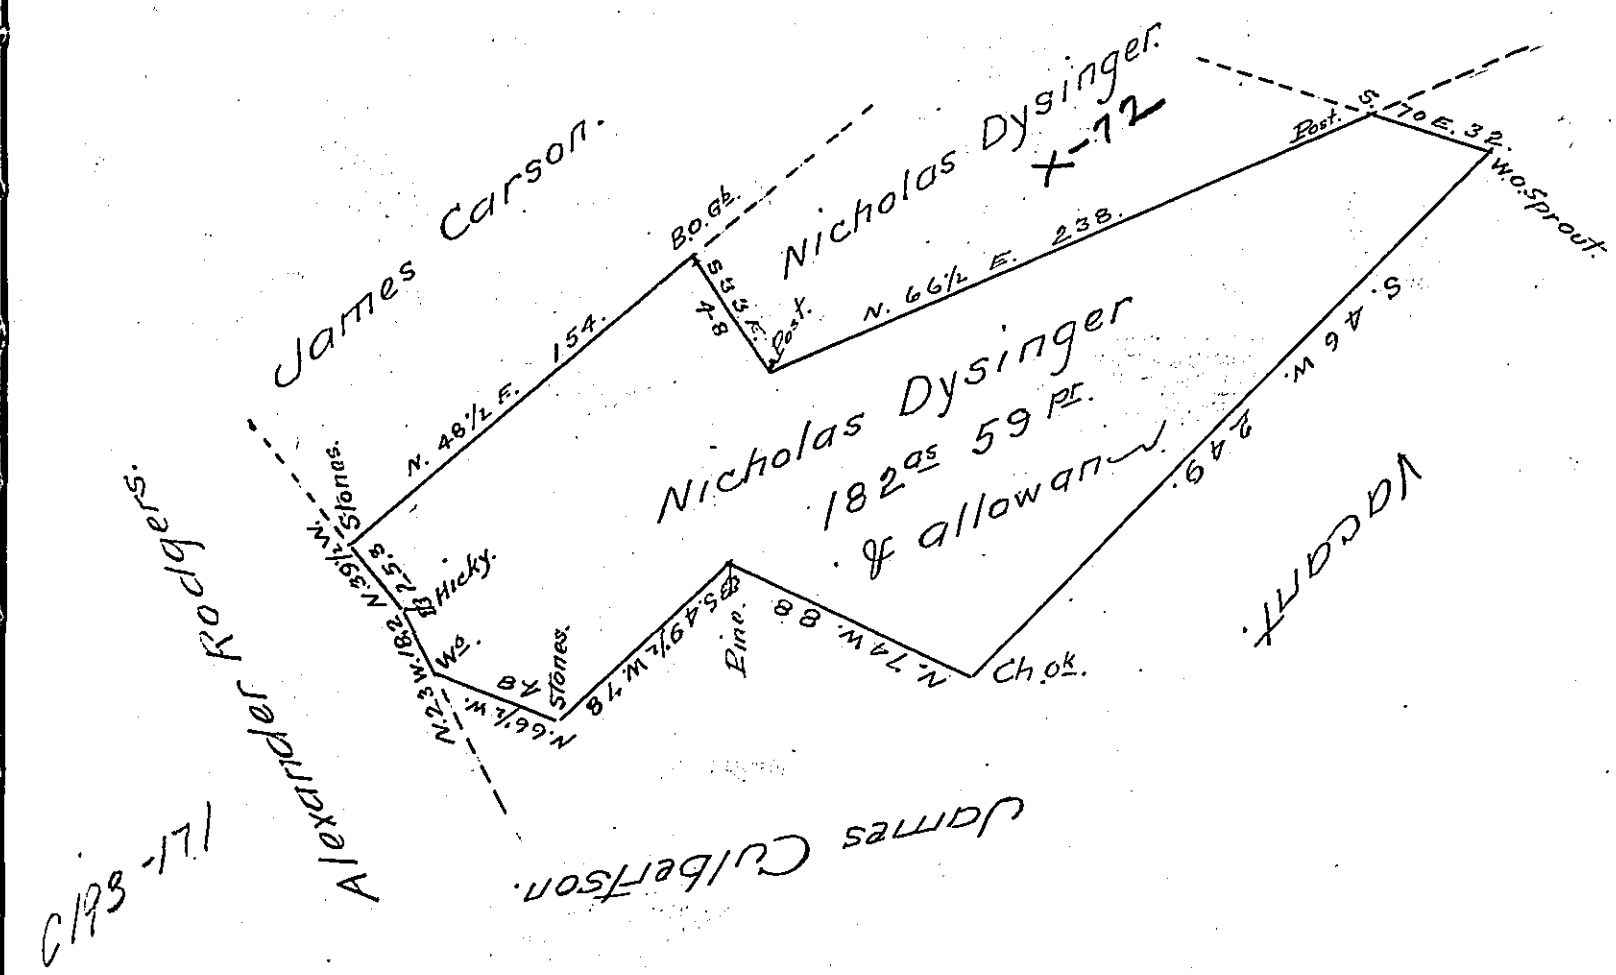

Surveyed June 10th 1812 on a warrant for 170a dated April 29th 1812 Situate in Tobayne – Township Cumberland County.

For Wm. Wheeler D.S.

Richard Porter

In Testimony that the above is a true Copy of a draft remaining in the Deputy Surveyors Office of Perry County I have hereunto set my hand this 5th day of October 1850.

Wm. Wilson D.S.

John Laporte Esq.
Surveyor General

IN TESTIMONY that the above is a copy of the original remaining on file in the Department of Internal Affairs of Pennsylvania, made conformably to an Act of Assembly approved the 16th day of February, 1833, I have hereunto set my Hand and caused the Seal of said Department to be affixed at Harrisburg, this eighteenth *day of* July *1906.*

Isaac B. Brown

Secretary of Internal Affairs.