FORM No. I.

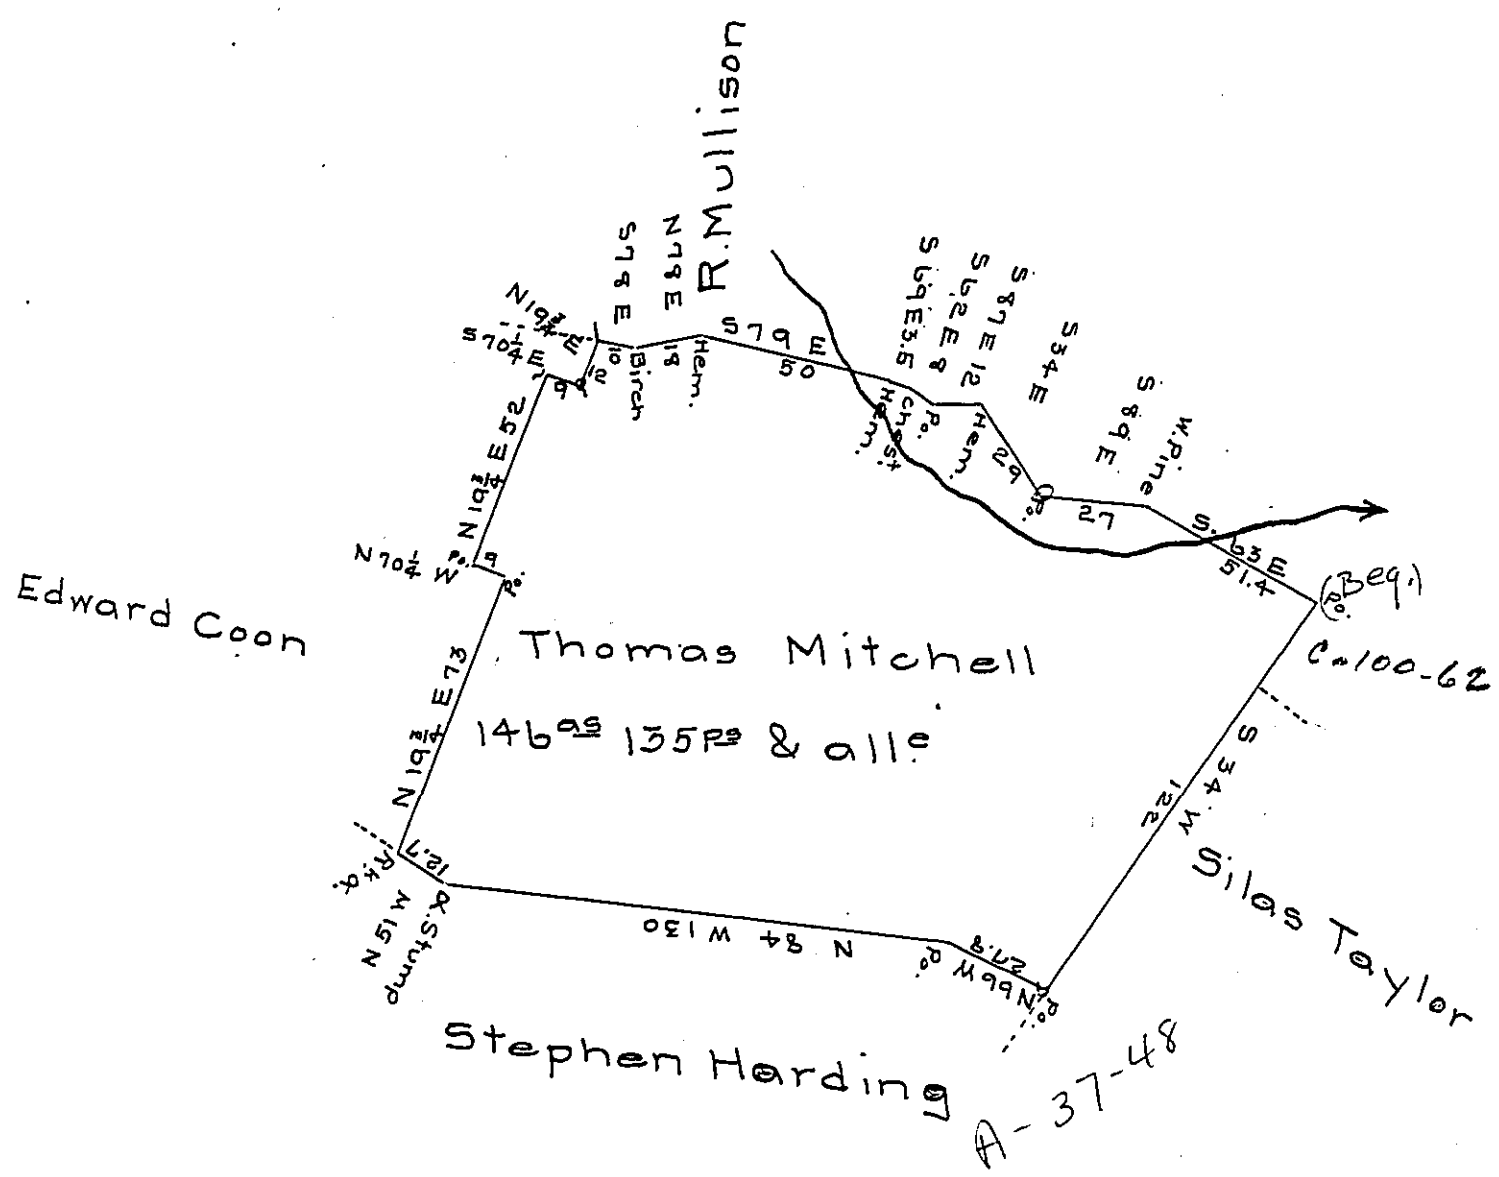

Draft of a tract of improved land situate in the township of Eaton in the County of Wyoming (formerly Luzerne) containing one hundred and forty six acres and one hundred and thirty five perches and allowance of six per cent &c. Surveyed the above described tract of land the 4th day of November 1851 for Thomas Mitchell by virtue of his warrant dated the 22d day of May 1829.

To J. P. Brawley Esqr.
Surveyor General

A. Hine D.S.

IN TESTIMONY that the above is a copy of the original remaining on file in the Department of Internal Affairs of Pennsylvania, made conformably to an Act of Assembly approved the 16th day of February, 1833, I have hereunto set my Hand and caused the Seal of said Department to be affixed at Harrisburg, this nineteenth *day of* March *1906*

Isaac B. Brown

Secretary ~~of Internal~~ Affairs.