FORM No. I.

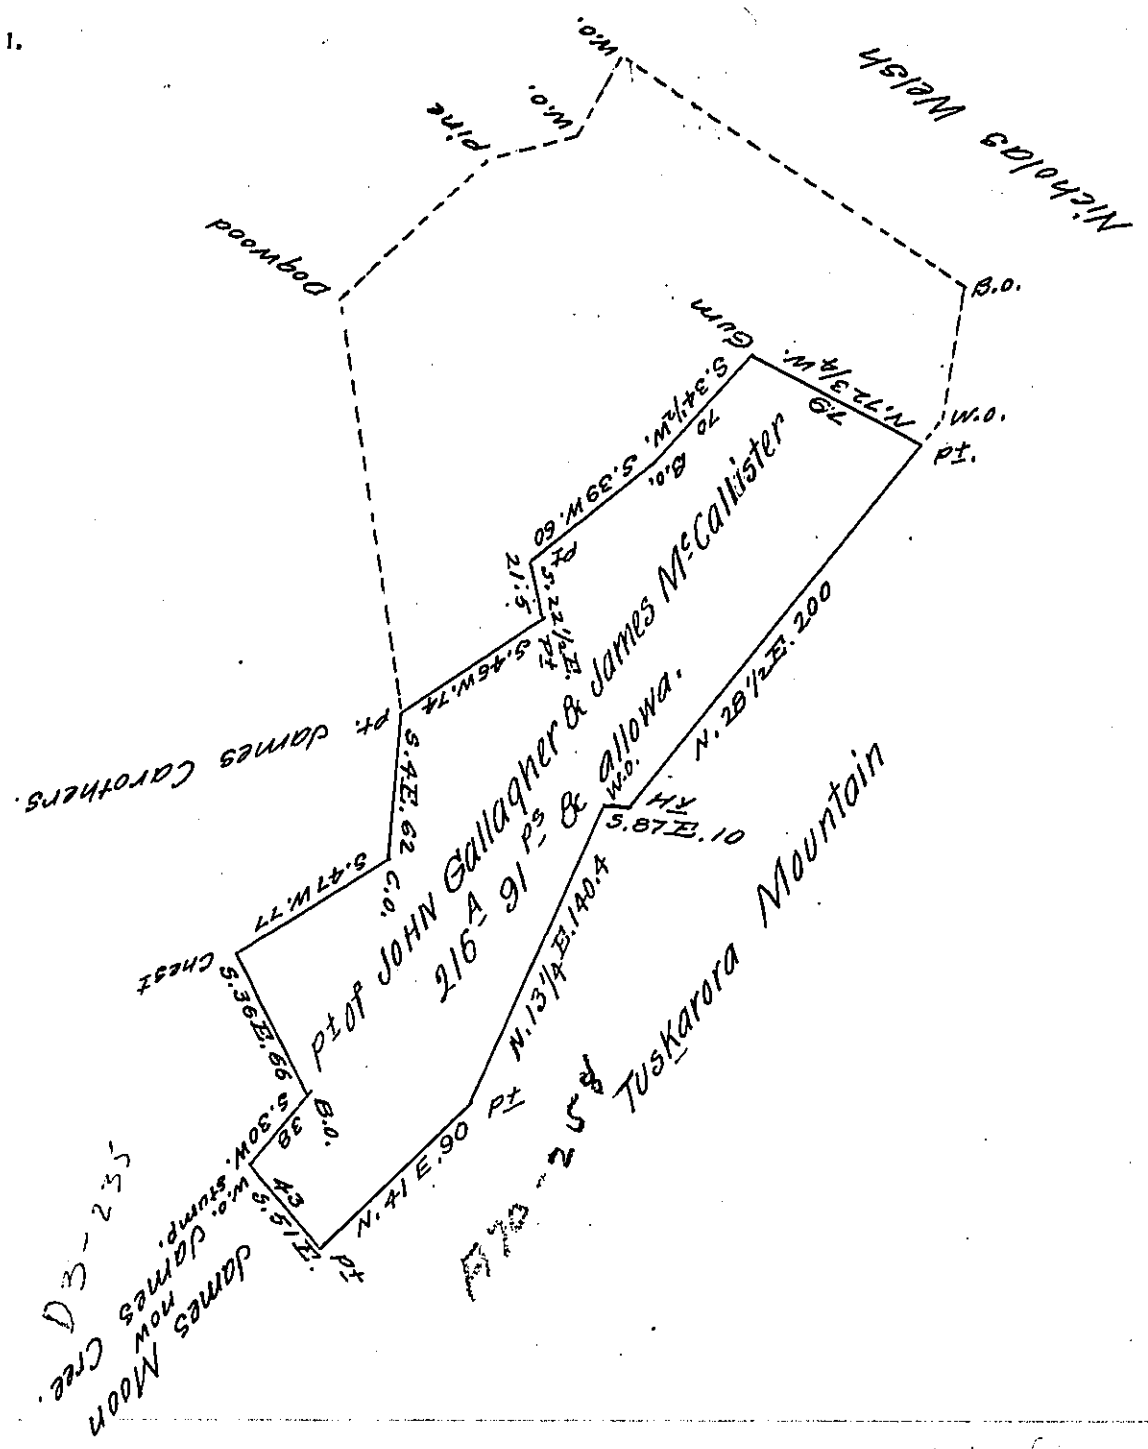

Situate in Dublin township Huntingdon County containing two hundred Sixteen Acres 91 ps & allowance the same being part of a tract of Land Originally Surveyed In pursuance of an order of Survey granted to John Gallagher & James McCallister dated the 9th day of July 1768 & No 4744 the whole survey was then said to contain 400 Acres & allowance, this part Resurveyed & divided from the residue of said tract the 26th of April 1836.

Wm Reed, D.-

Jacob Spangler, Esqr.
Surveyor General.

IN TESTIMONY that the above is a copy of the original remaining on file in the Department of Internal Affairs of Pennsylvania, made conformably to an Act of Assembly approved the 16th day of February, 1833, I have hereunto set my Hand and caused the Seal of said Department to be affixed at Harrisburg, this twenty fifth *day of* May *1906*

Isaac B. Penny
Secretary of Internal Affairs.