FORM No. I.

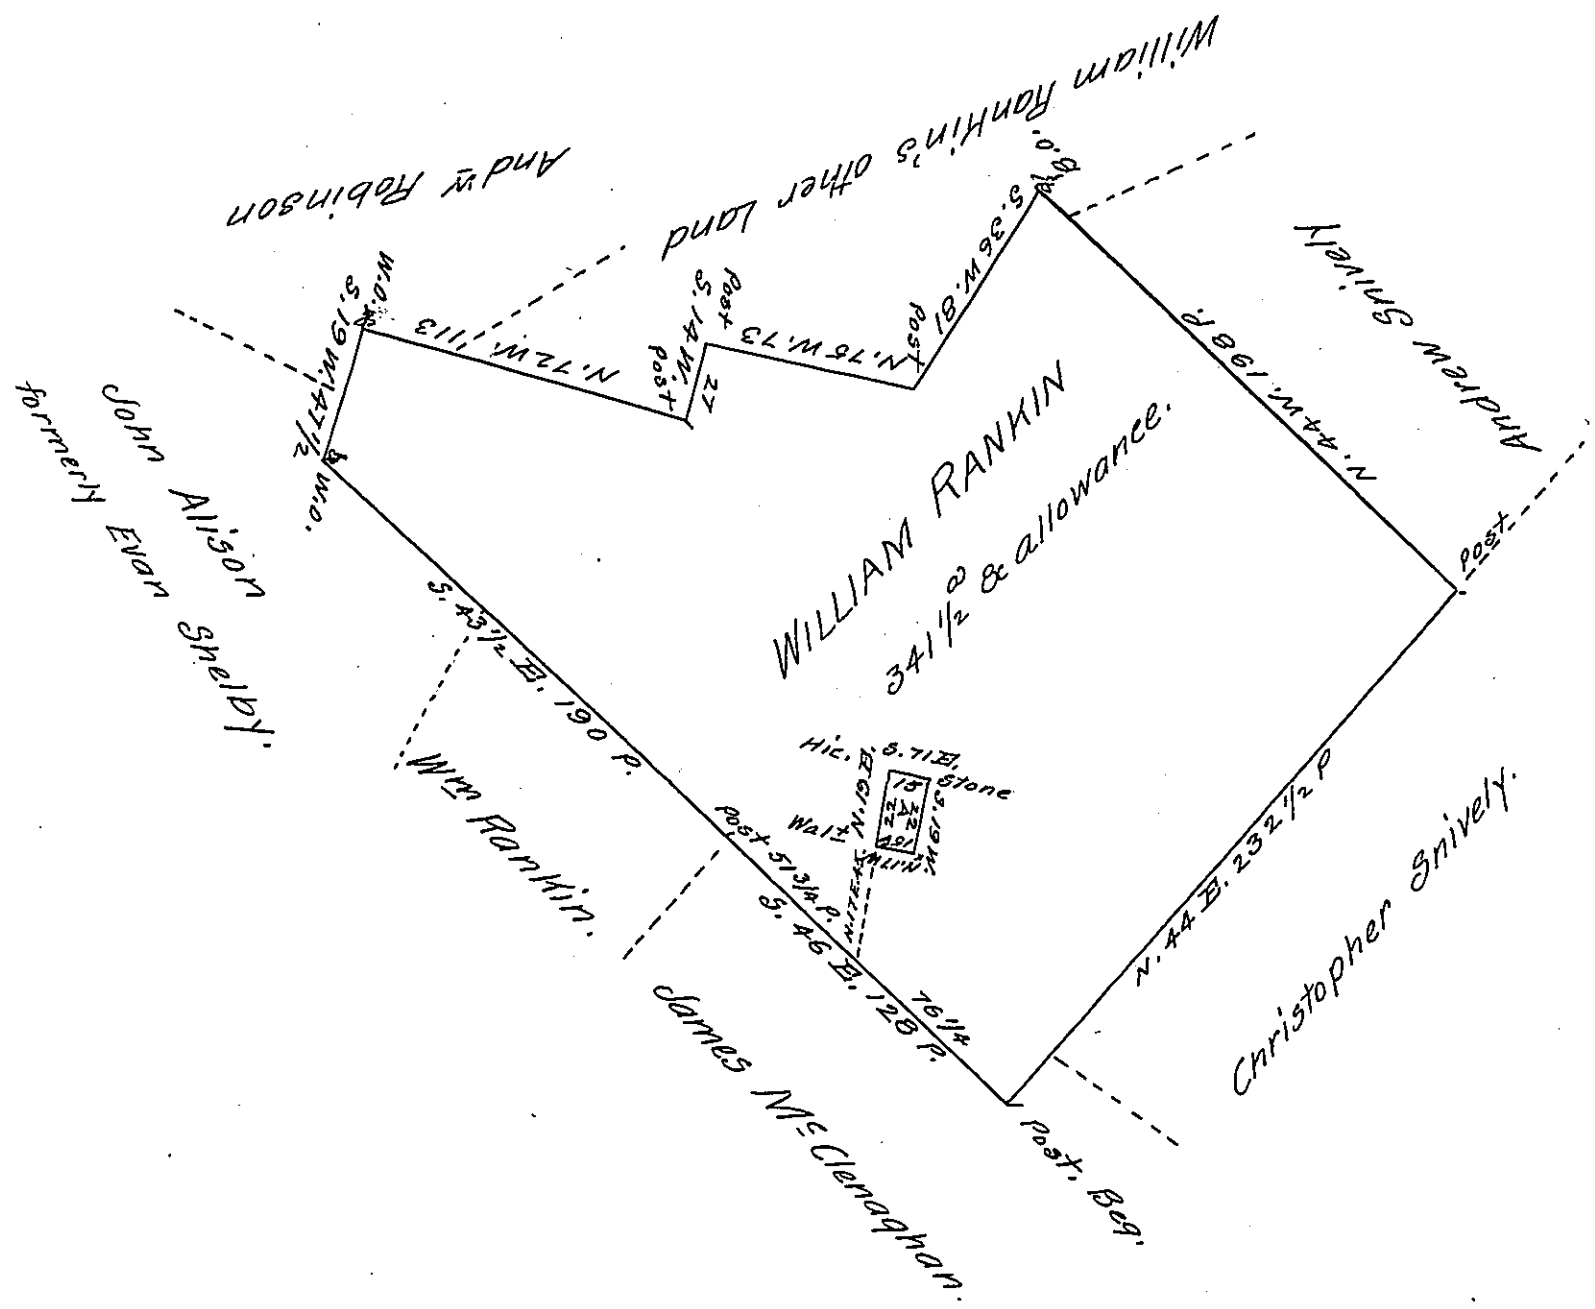

A Draft of a Tract of Land situate in Antrim Township in the County of Franklin (formerly in the County of Lancaster) eastward of Canecoqueage Creek, Containing three hundred and forty one acres and an half and the allowance of Six P. Cent for Roads &c^a excluding the ~~excluding the~~ Piece of ground mark'd with the letter A. containing about two acres survey'd and appropriated for a Meeting-House. Resurvey'd agreeably to the old lines June - 1790 in pursuance of a Warrant granted to William Rankin bearing Date the 10th Day of August 1749.

Matt^w Henderson D. S.

To Daniel Brodhead Esqr
Surveyor General.

IN TESTIMONY that the above is a copy of the original remaining on file in the Department of Internal Affairs of Pennsylvania, made conformably to an Act of Assembly approved the 16th day of February, 1833, I have hereunto set my Hand and caused the Seal of said Department to be affixed at Harrisburg, this fifteenth *day of* June *1906*

Secretary of Internal Affairs.