FORM No. I.

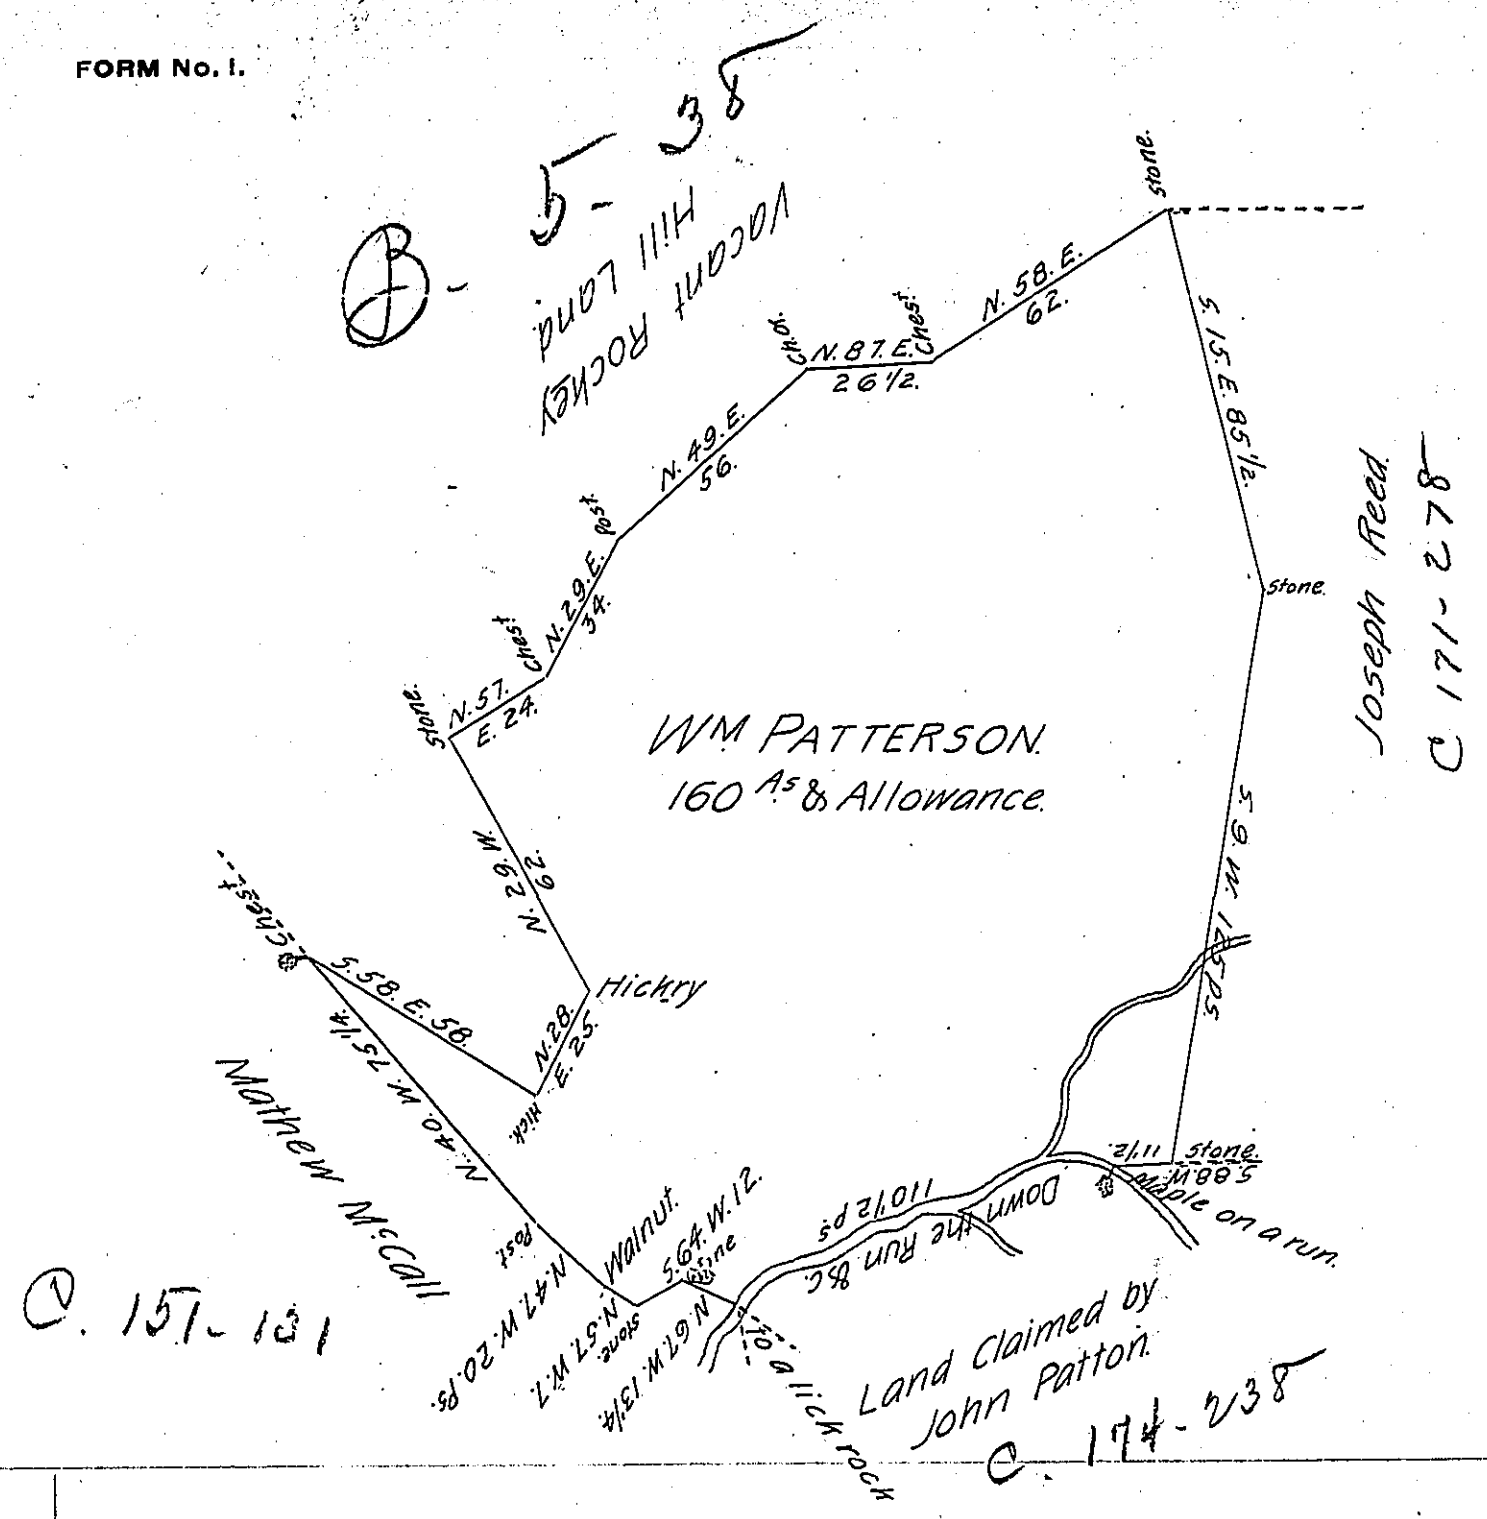

A Draught of a Peice or Tract of Land Situate in Martick Township, Lancaster County. Containing 160 As & the Usual Allowance of Six pr Cent for Roads &c.

Surveyed the 16th Day of August A. D. 1785, for William Patterson. By Virtue of a Warrant Dated the first day of April A. D. 1785.

pr Henry Ream, D. S.

To John Lukens, Esqr S. G.

IN TESTIMONY that the above is a copy of the original remaining on file in the Department of Internal Affairs of Pennsylvania, made conformably to an Act of Assembly approved the 16th day of February, 1833, I have hereunto set my Hand and caused the Seal of said Department to be affixed at Harrisburg, this fifteenth *day of* May *1906.*

Isaac B. Brown

Secretary of Internal Affairs.