FORM No. I.

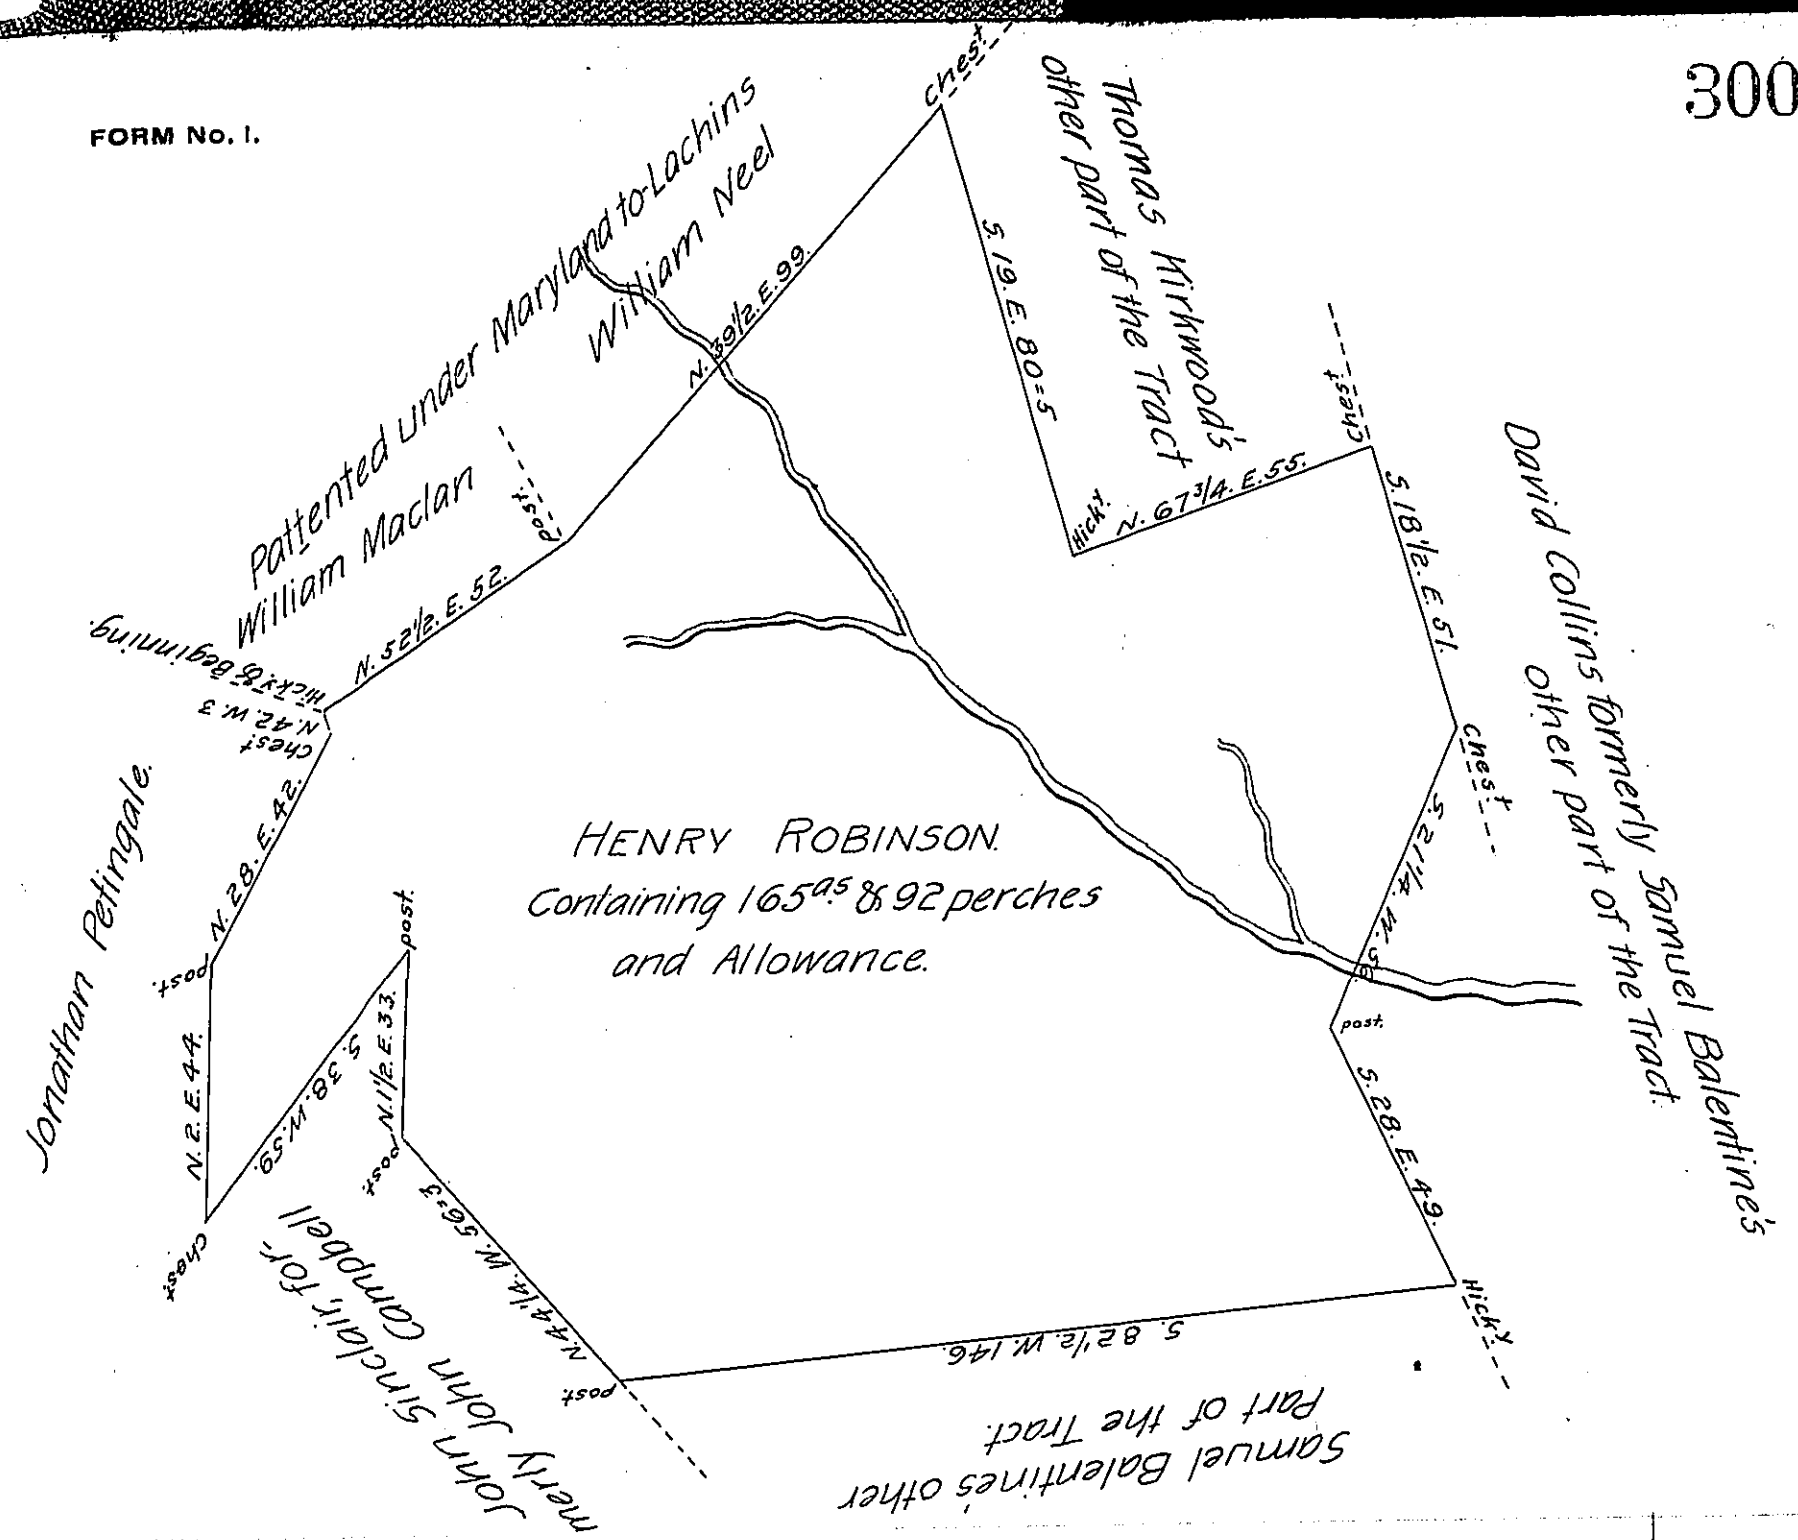

Situate in Lower Chanceford Township, in the County of York. Containing As above Set forth 165as & 92 perches and Allowance of Land. (It being part of a Larger Tract of 259as & 98 perches & Allowance) Which was Originally Surveyed by William Mathews, D.S, on the 12th of the 9th Month 1794. In Pursuance of Two Warrants of 50a Each Granted to Henry Robinson bearing date the 22nd of March 1763. Resurveyed & divided off from the Said Larger Tract of Land & a Small Piece of Vacancy-added On the 10th day of May 1810, at the Request of James Stewart the present Owner, Who desired the Same to be Returned for Confirmation.

Per Jacob Spangler, D.S.

To Andrew Porter, Esqr
Surveyor General,
Lancaster, —

IN TESTIMONY that the above is a copy of the original remaining on file in the Department of Internal Affairs of Pennsylvania, made conformably to an Act of Assembly approved the 16th day of February, 1833, I have hereunto set my Hand and caused the Seal of said Department to be affixed at Harrisburg, this twenty-first *day of* August *1906.*

Isaac B. Brown
Secretary of Internal Affairs.