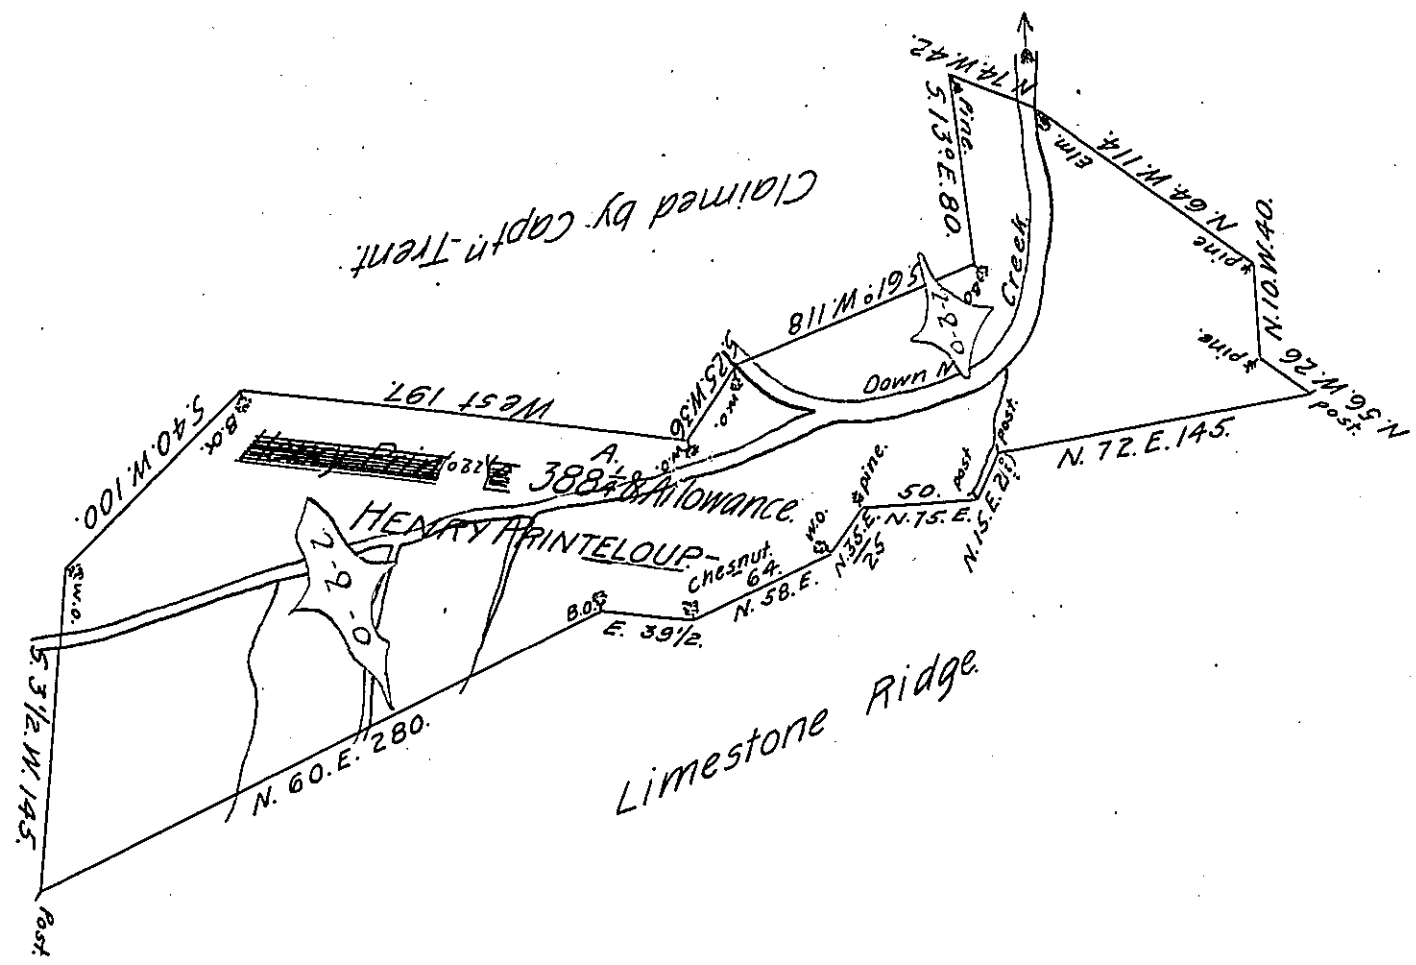

A Draught of a Tract of of Land Situate on Middle Creek joining Lands Surveyed for Capt.n-Trent in Penns Township, North.d County Containing Three Hundred Eighty Eight Acres & one Quarter, with the allowance of 6 ℘. C.t &c. Surveyed august the 16th 1786, for Henry Printolope in persuance of his Warrant Bearing Date April the 5th 1786, Sur.d by

Frd.k Evans, D.S.

To John Lukens, Esq.r S.G.

IN TESTIMONY that the above is a copy of the original remaining on file in the Department of Internal Affairs of Pennsylvania, made conformably to an Act of Assembly approved the 16th day of February, 1833, I have hereunto set my Hand and caused the Seal of said Department to be affixed at Harrisburg, this fifteenth *day of* May *1906.*

Isaac B. Brown

Secretary of Internal Affairs.