FORM No. 1.

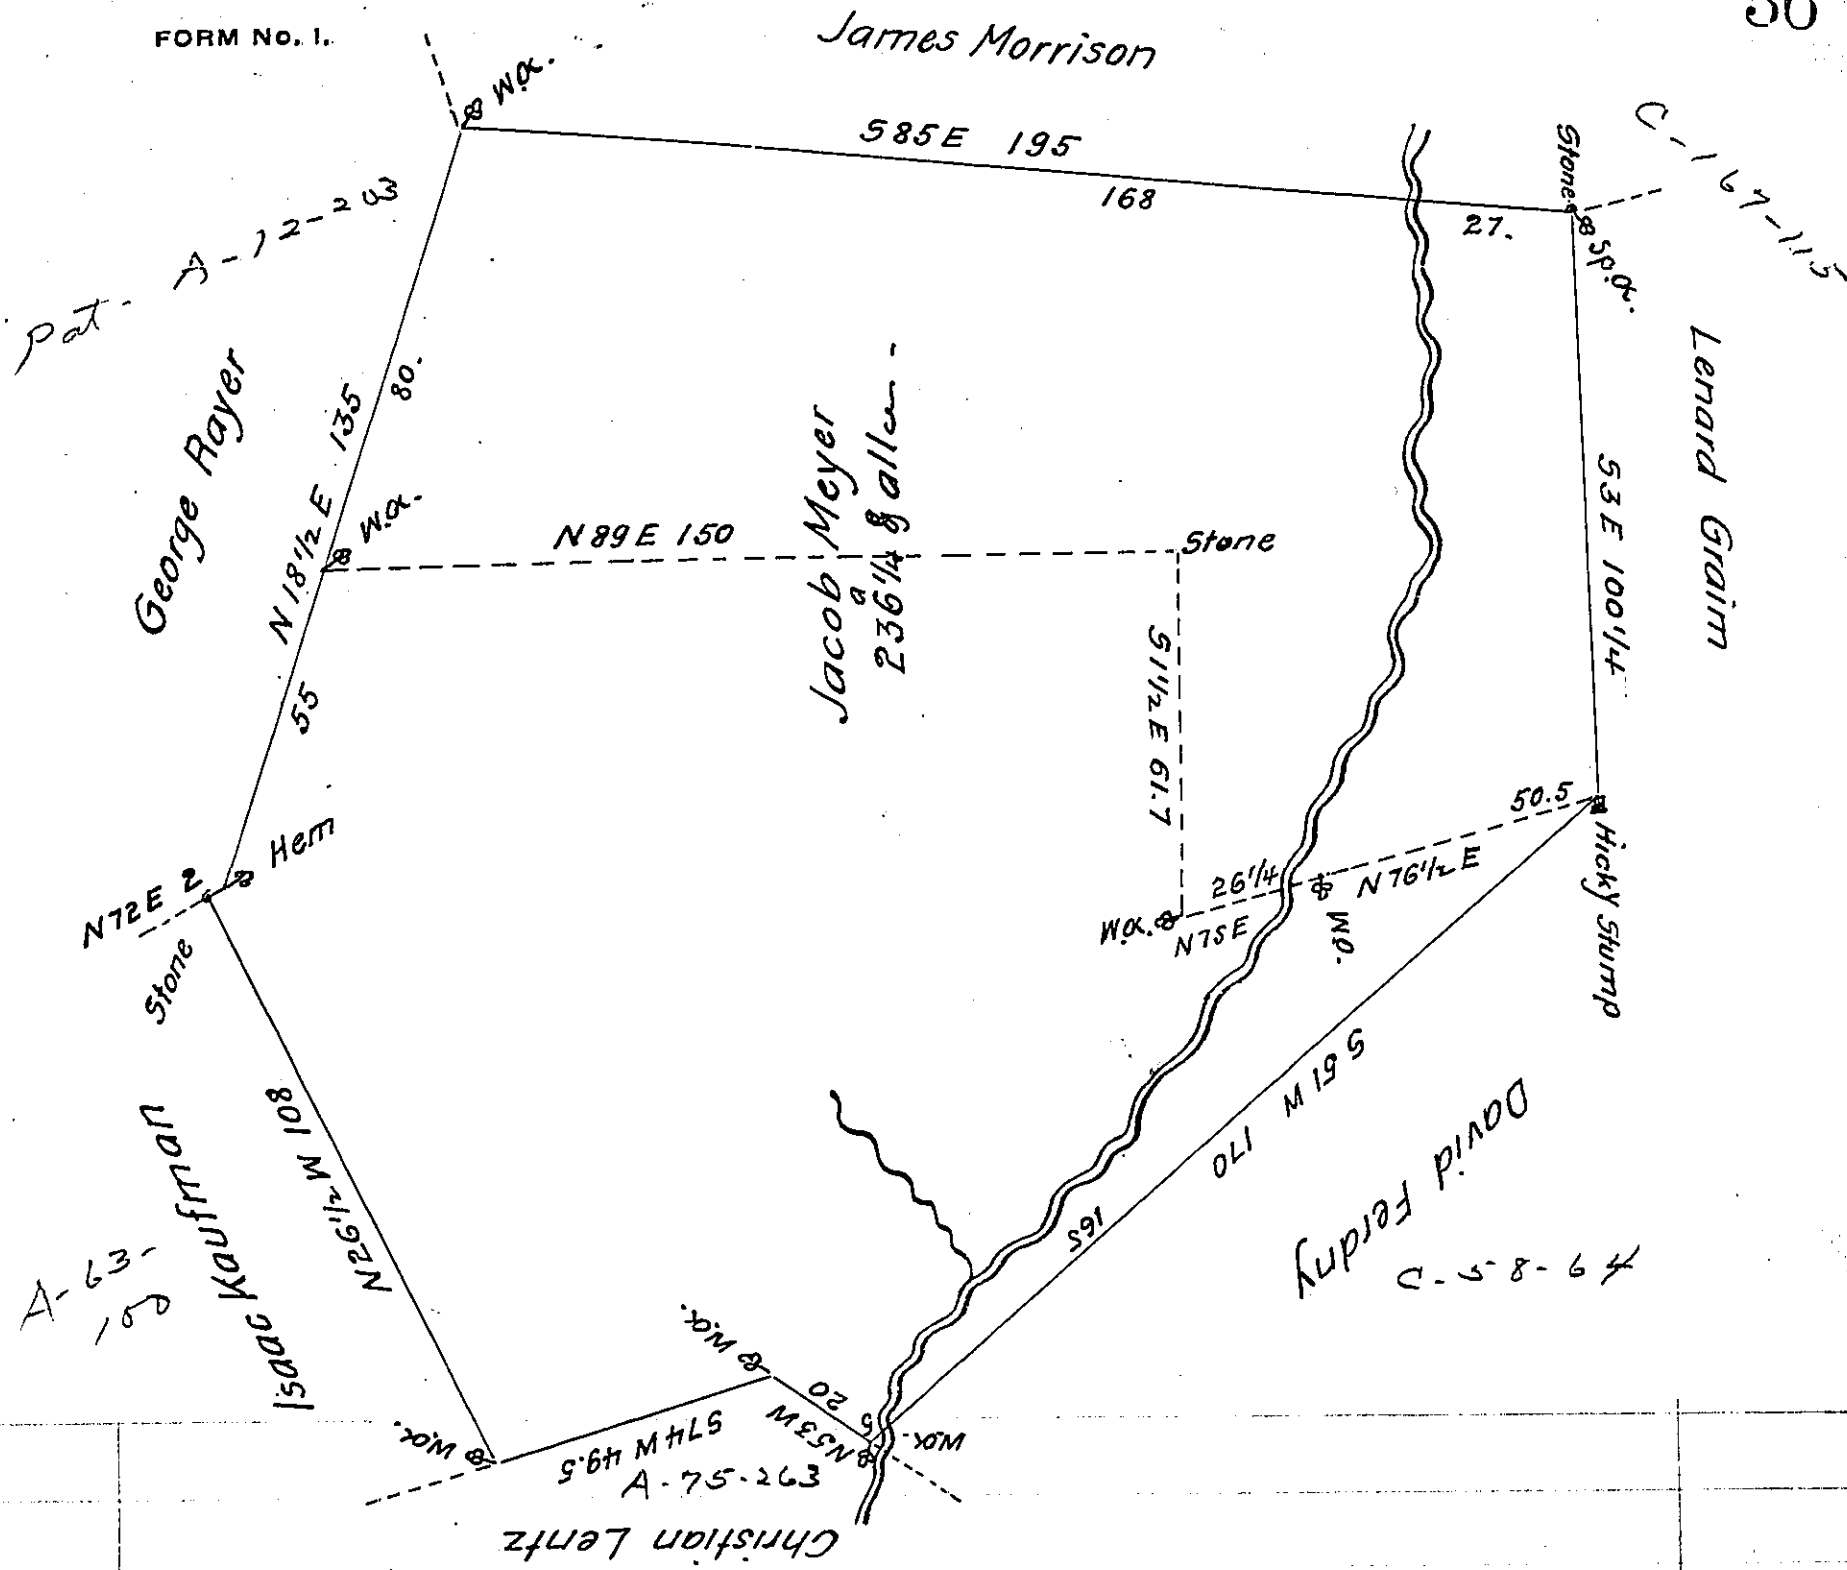

A Draught of two hundred and thirty six acres and a half of Land and the Usual Allowance of Six ℘r. Cent for Road &c Situate in the Township of Warwick and County of Lancaster Granted to Jacob Meyer by his Warrent dated the 23d. day of November A Domn 1737 Surveyed in pursuance of Said Warrent. Surveyed by Samuel Ensminger formerly D.S. the 3thd of May 1801. I approve that the above draught be accepted in your Office March 9th 1813.

To Andrew Porter Esqr.
Surveyor General.

℘r. Jacob Hibshman D.S.

IN TESTIMONY that the above is a copy of the original remaining on file in the Department of Internal Affairs of Pennsylvania, made conformably to an Act of Assembly approved the 16th day of February, 1833, I have hereunto set my Hand and caused the Seal of said Department to be affixed at Harrisburg, this twenth-eighth day of March 1906

Secretary of Internal Affairs.