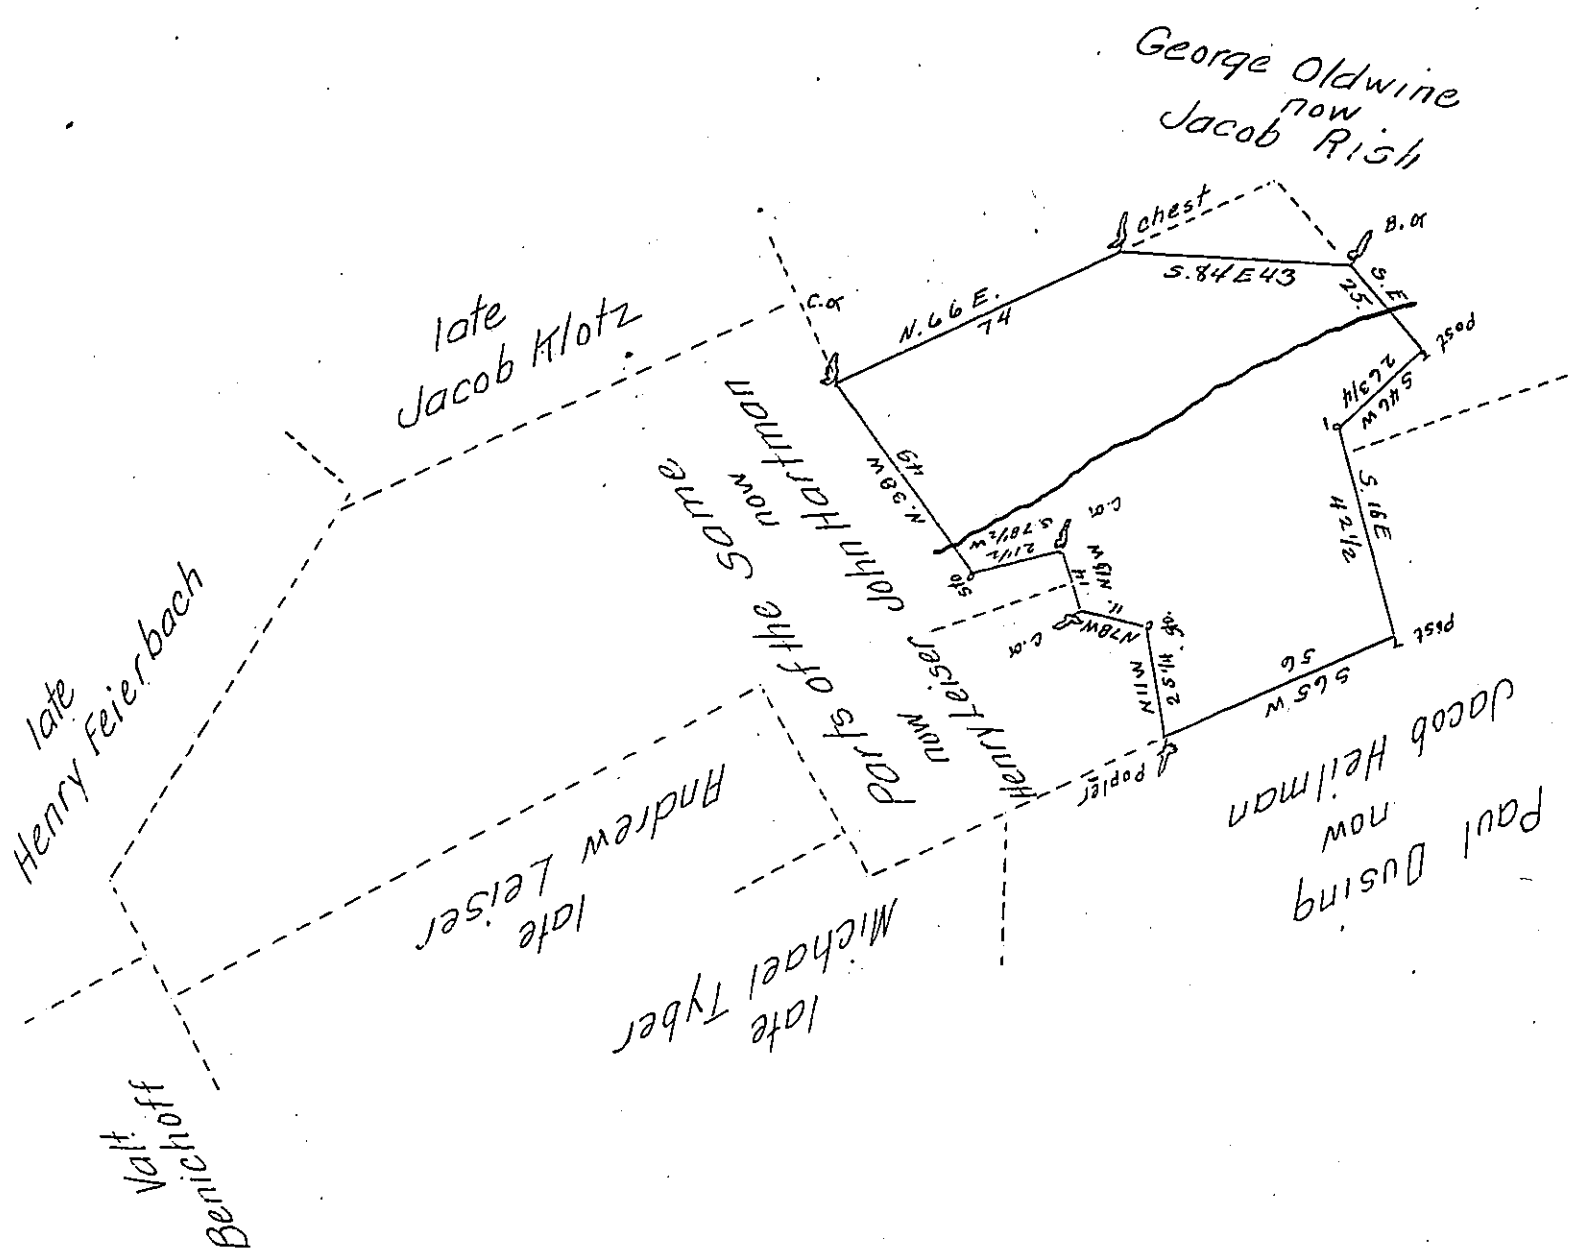

A Draught of a tract of Land situate in Lowhill township now in the County of Lehigh. Containing Forty five Acres thirty seven perches & Allowance of 6 ⅌ cents &c. Being part of One hundred thirty four Acres fifty perches & all.ce Originally Surveyed by Warrant dated 3th June 1746 to Jacob Riffle, whose right to the above become vested in Geo. Haff. April 29th 1828.

Gabriel Hiester. Es. Geo. S. Eisenhart—

S.G.

IN TESTIMONY that the above is a copy of the original remaining on file in the Department of Internal Affairs of Pennsylvania, made conformably to an Act of Assembly approved the 16th day of February, 1833, I have hereunto set my Hand and caused the Seal of said Department to be affixed at Harrisburg, this tenth *day of* September *1906*

Isaac B. Brown

Secretary of Internal Affairs.