FORM No. I.

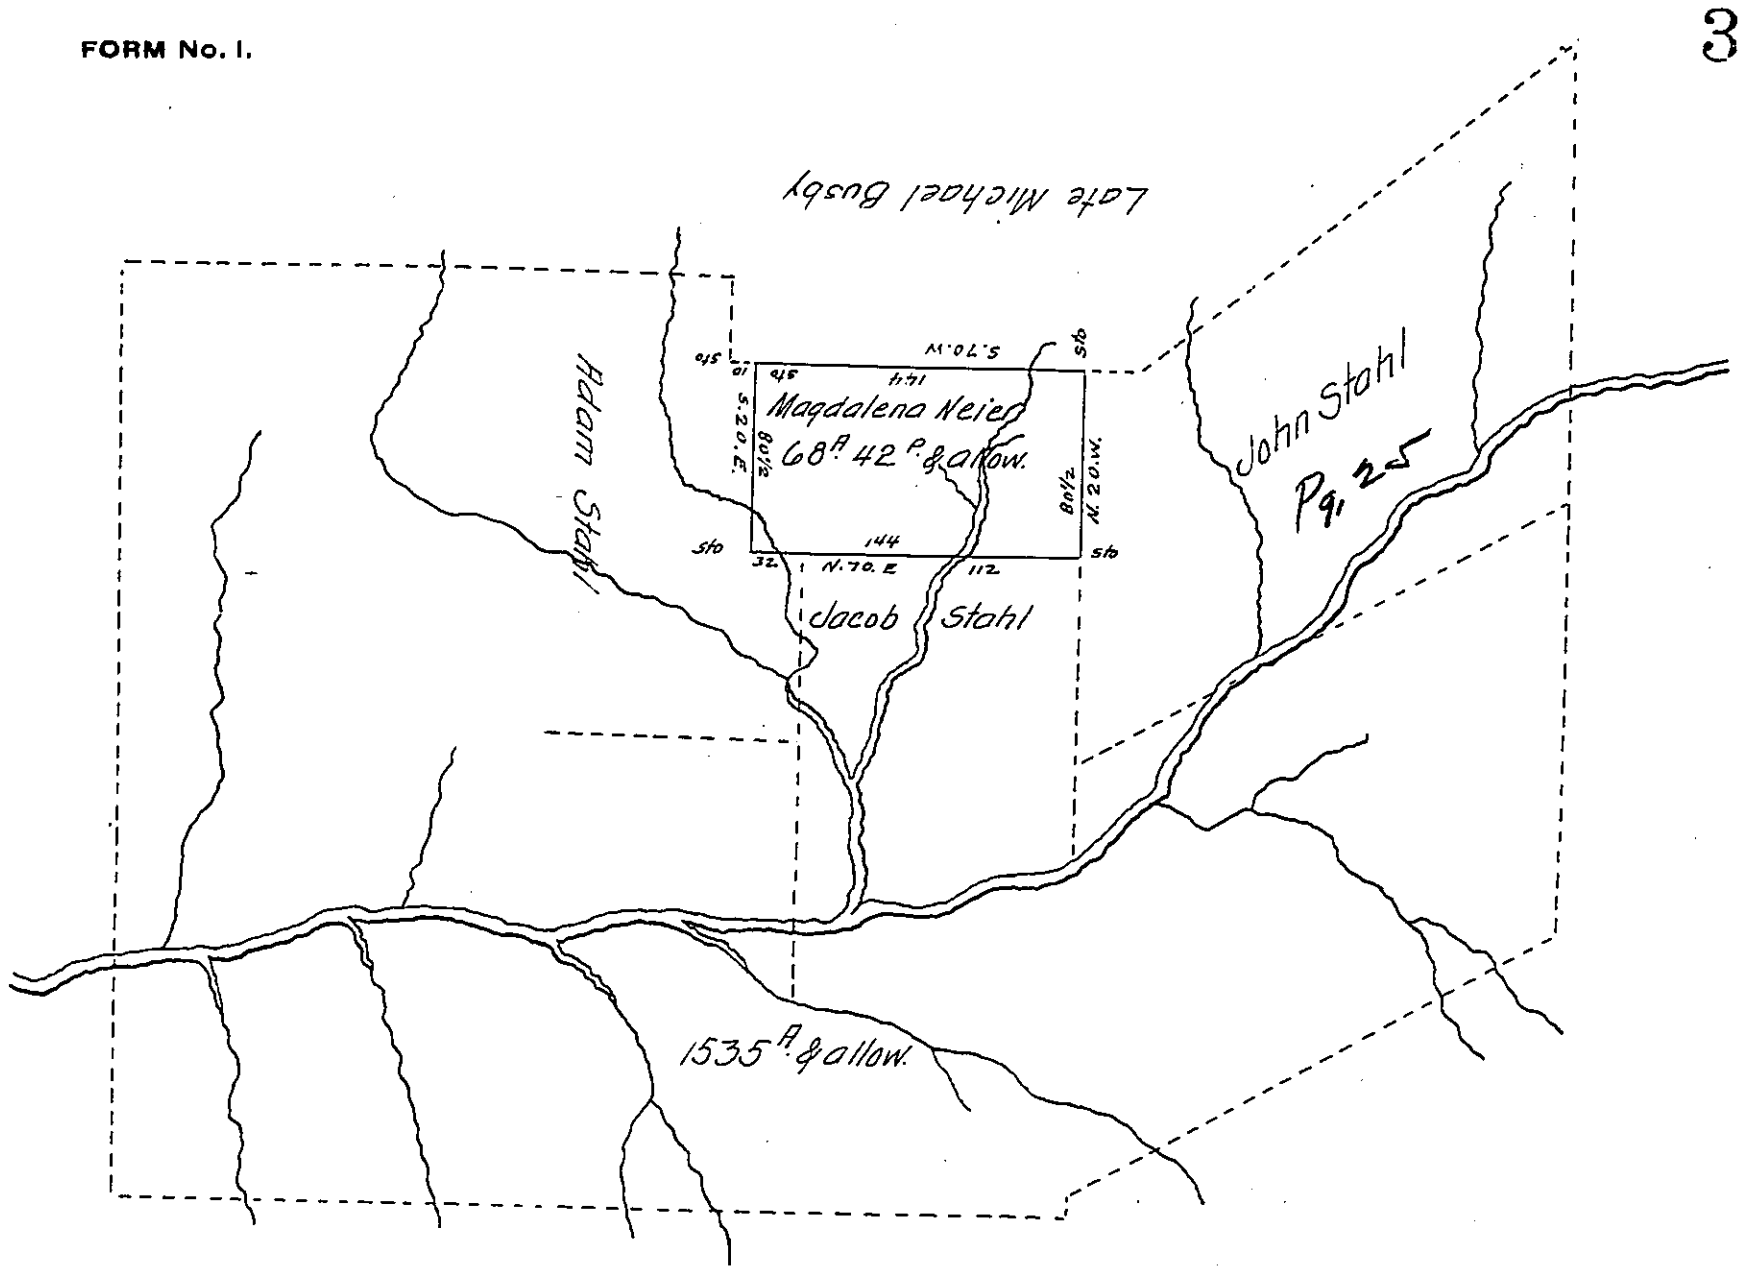

Situate in Schuylkill Township. Schuylkill County. Containing 68A. 42P. & allowance of six per Cents for Roads &c. part of 1535A. & allow. which was surveyed to Francis Parvin & Benjamin Lightfoot. by a Warrant granted to them dated the 5th of July A.D. 1751. surveyed for Magdalena Neier. Daughter of Jacob Stahl. dec'd. October the 10th A.D. 1823. By

To Samuel Cochran Esqr. Jon. Oreher D.S.
Surveyor Gen.l of Pennsy

IN TESTIMONY that the above is a copy of the original remaining on file in the Department of Internal Affairs of Pennsylvania, made conformably to an Act of Assembly approved the 16th day of February, 1833, I have hereunto set my Hand and caused the Seal of said Department to be affixed at Harrisburg, this twelfth *day of* July *1906.*

Isaac B. Brown
Secretary of Internal Affairs.