FORM No. 1.

H-64-7

96

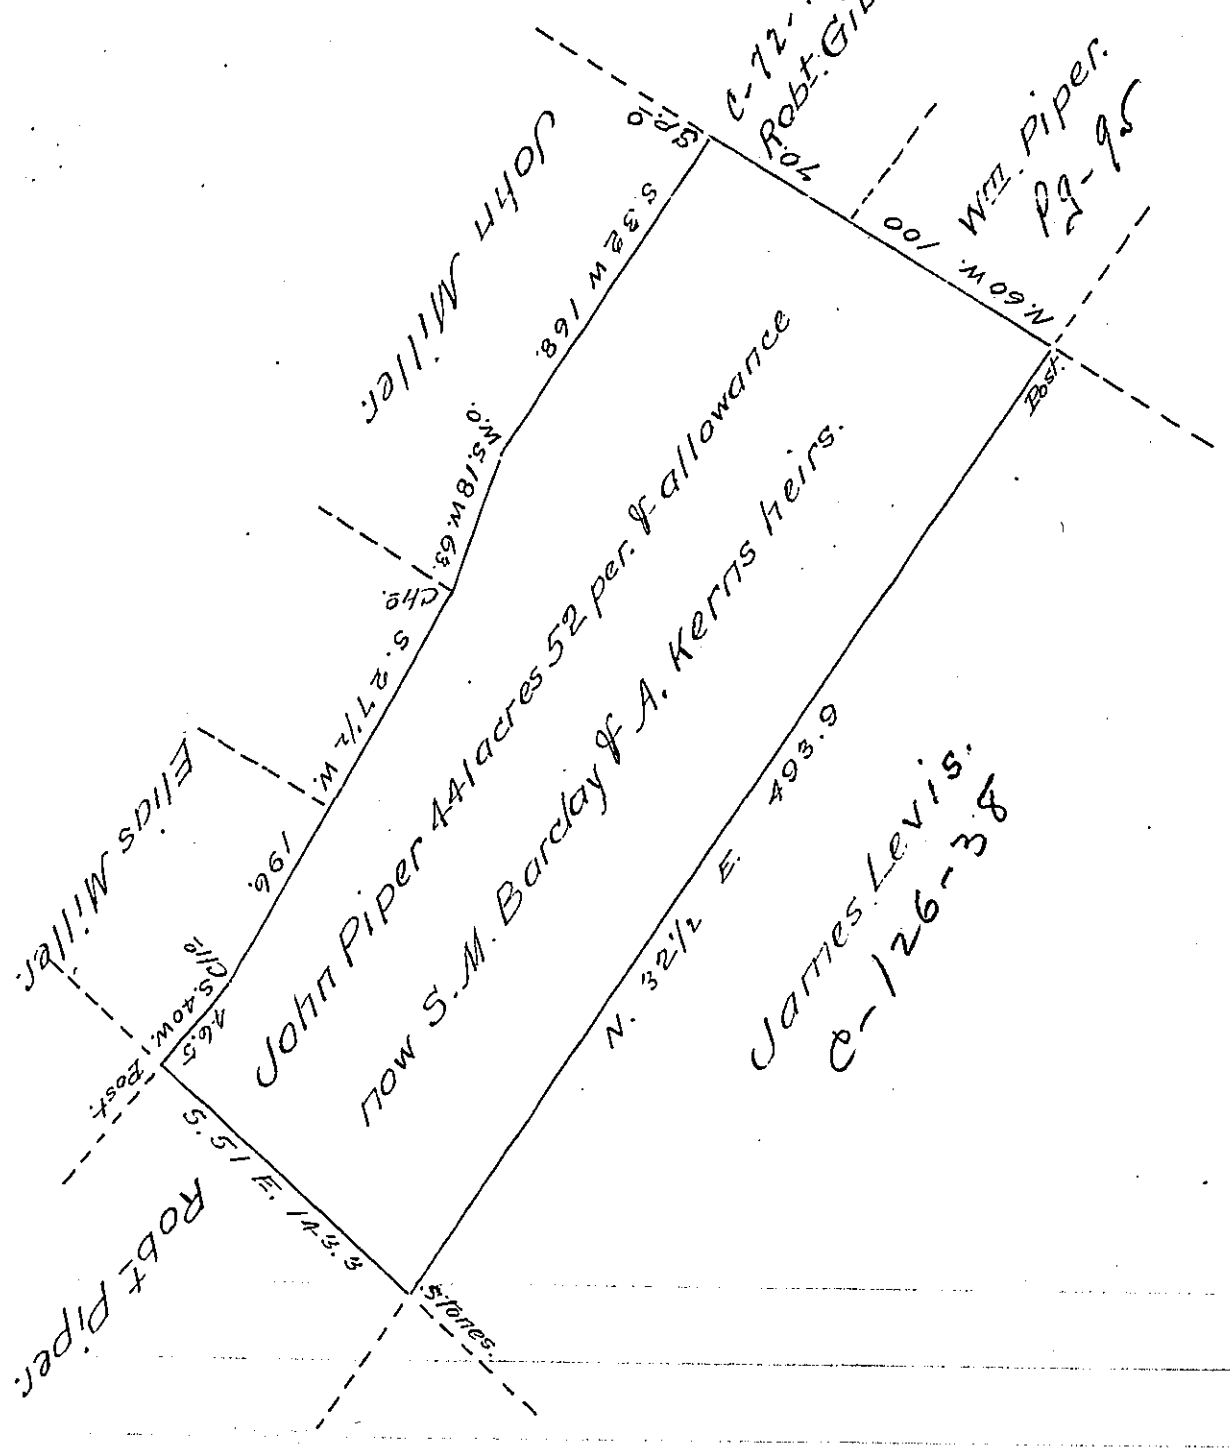

Situate in Harrison Township Bedford County Containing 441 ᵃˢ & 52 perches & allowance &c. originally Surveyed for John Piper the 26ᵗʰ day of Oct. 1795 on — Warrant dated the 10ᵗʰ. April 1794 for 400 acres.

Resurveyed for S. M. Barclay & Abra. Kerns the 26ᵗʰ day of Sept. 1833.

Examined & approved of the 30ᵗʰ. day of Augᵗ 1847.

Isaac Kensinger D.S.

To John Laporte Esqᵣ. S.G.

IN TESTIMONY that the above is a copy of the original remaining on file in the Department of Internal Affairs of Pennsylvania, made conformably to an Act of Assembly approved the 16th day of February, 1833, I have hereunto set my Hand and caused the Seal of said Department to be affixed at Harrisburg, this seventeenth *day of* August *1906.*

Isaac B. Brown

Secretary of Internal Affairs.