FORM No. I.

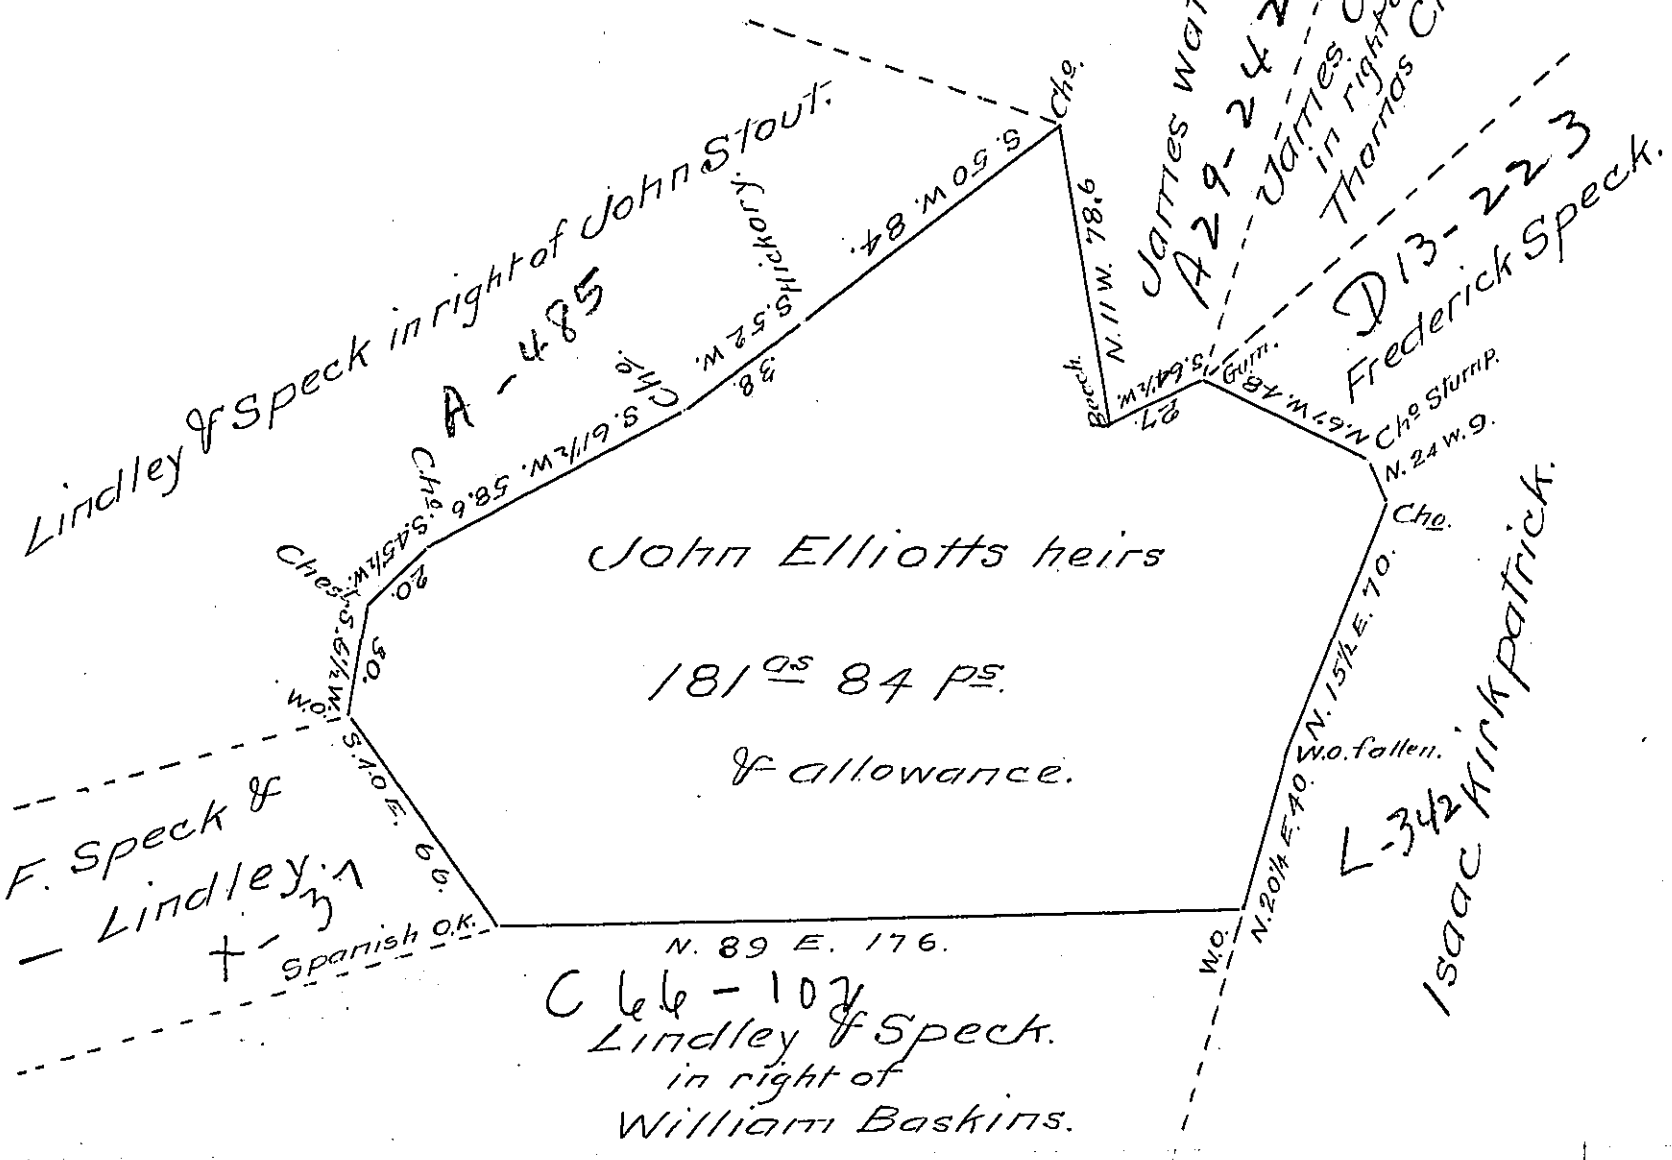

Perry County

Draft of a tract of land in Wheatfield Township

Containing 181 as 84 ps. and allowance, Surveyed September 19, 1833, on an application to Christian Bugh dated August 13, 1767. No. 4292.

William Wilson D.S.

I Certify the above to be a true copy of a draft remaining in the County Surveyors office of Perry County. In testimony whereof I have hereunto set my hand this 28th day of October 1864.

Daniel Rife D.S.

To Hon. James P. Barr
Surveyor General of Penna.

IN TESTIMONY that the above is a copy of the original remaining on file in the Department of Internal Affairs of Pennsylvania, made conformably to an Act of Assembly approved the 16th day of February, 1833, I have hereunto set my Hand and caused the Seal of said Department to be affixed at Harrisburg, this twenty seventh day of July 1906.

Isaac D Bromm

Secretary of Internal Affairs.