FORM No. I.

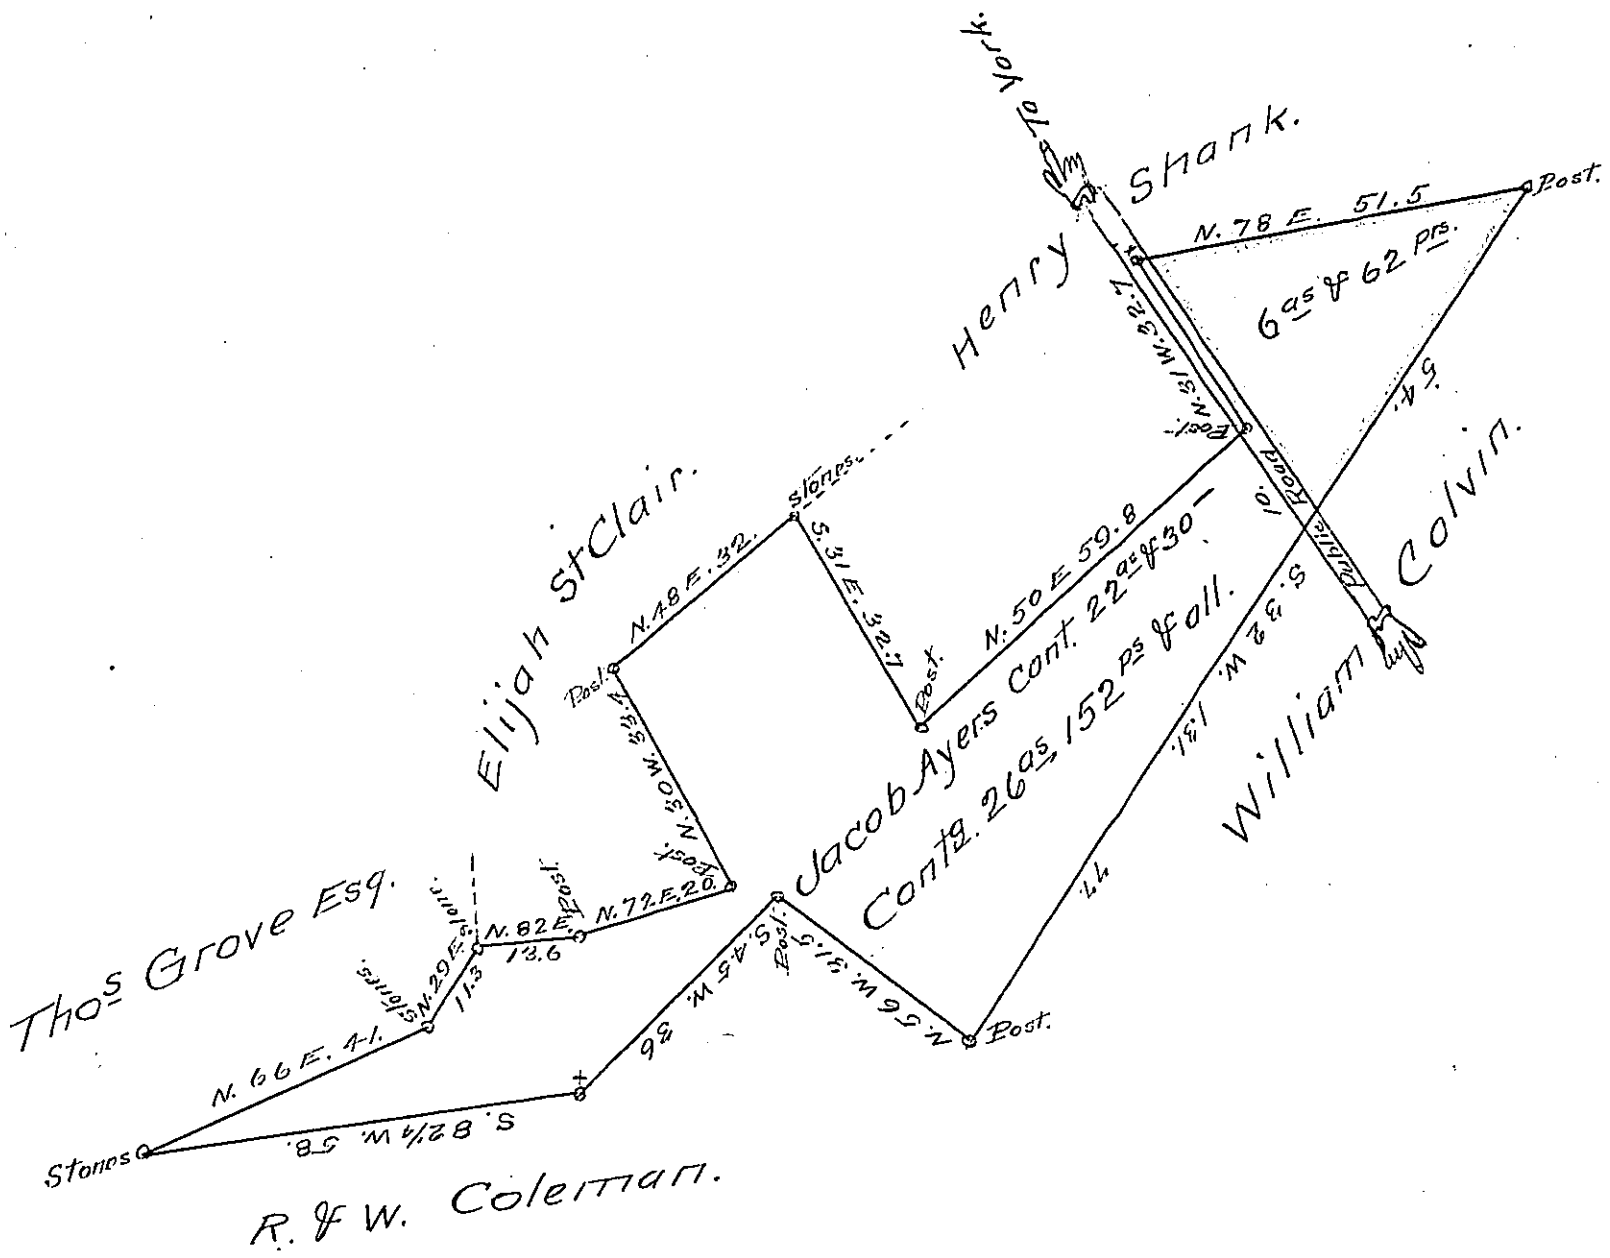

Situate in Lower Chanceford Township York County containing as above set forth twenty eight & ninety two perches strict measure being a tract of land belonging to Jacob Ayers & at his request Resurveyed according to the outlines & the part within the yellow lines cut off. October 17th 1849 (Warrant for 30 as dated 9th July 1814)

Pr. Joseph Stewart Svr.

Approved Oct 31st. 1864

Per Benjn. Leese D.S.

IN TESTIMONY that the above is a copy of the original remaining on file in the Department of Internal Affairs of Pennsylvania, made conformably to an Act of Assembly approved the 16th day of February, 1833, I have hereunto set my Hand and caused the Seal of said Department to be affixed at Harrisburg, this second *day of* August *1906.*

Secretary of Internal Affairs.