See pg. 64 & C-170-249

65

FORM No. I.

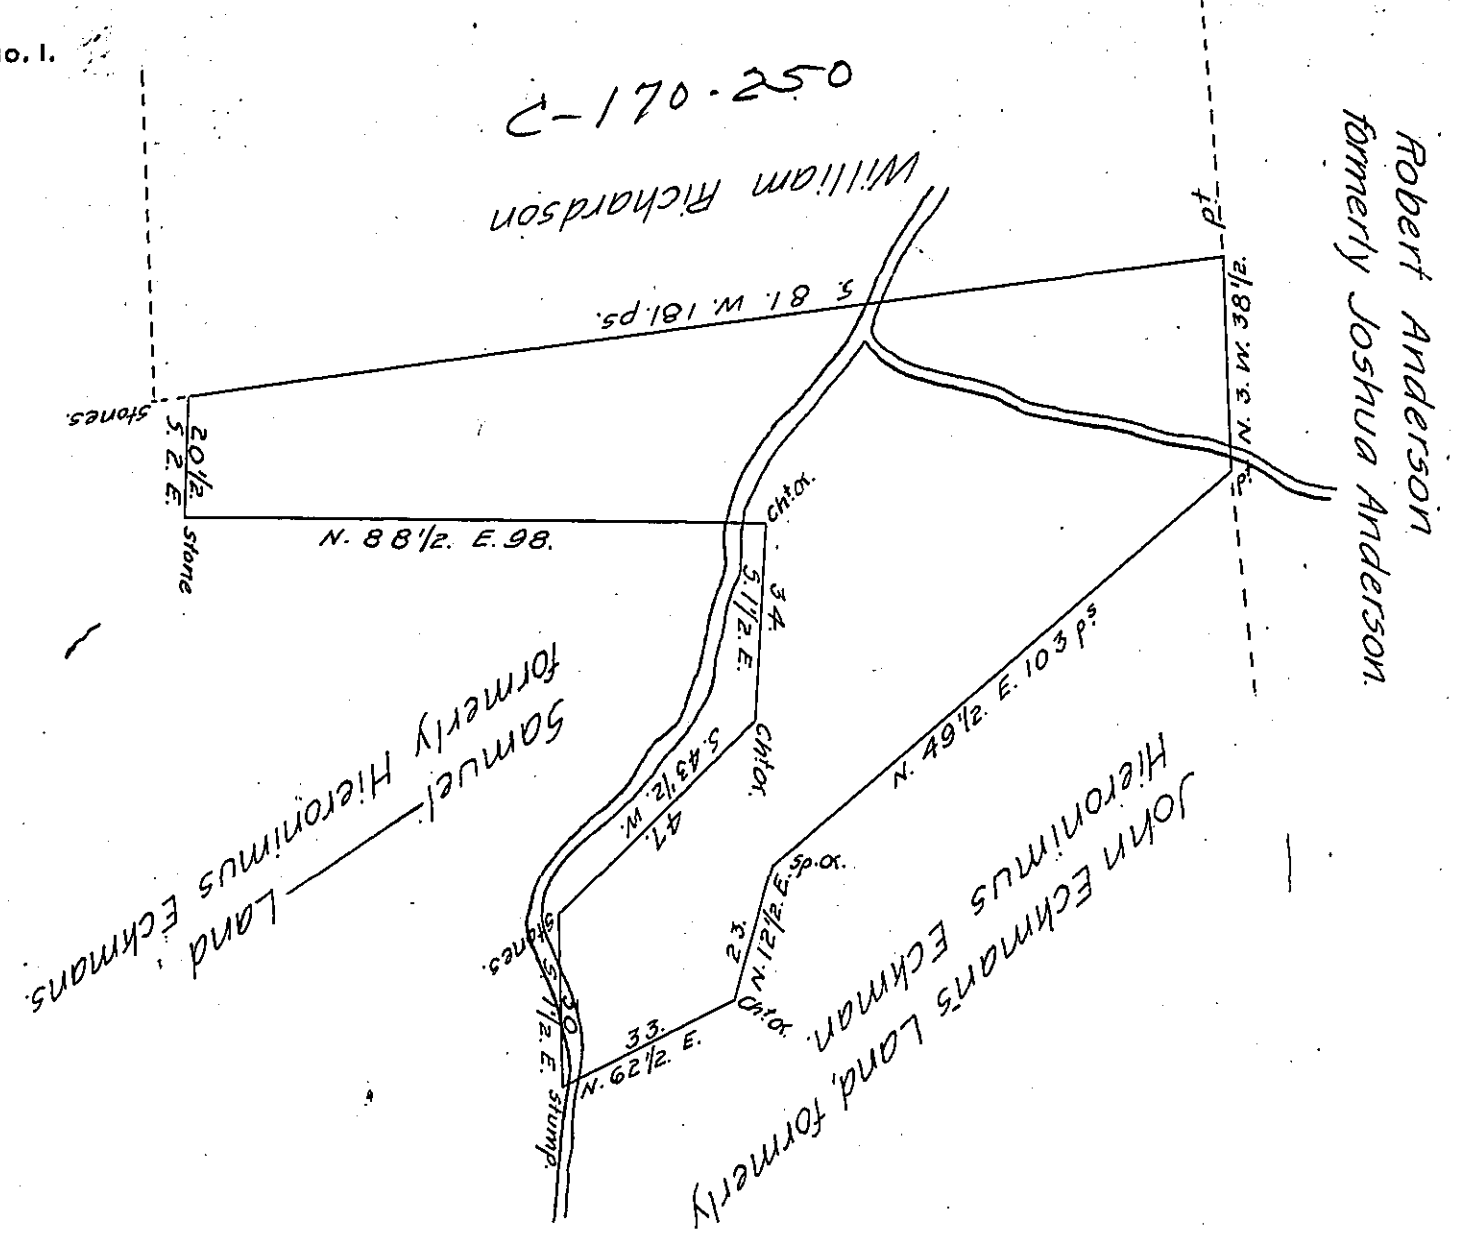

A Draught of a Peice or Tract of Land Situate in Colerain Township, Lancaster County. Containing 54 as & 151 ps and the Usual Allowance of Six p. Cent for Roads &c. Surveyed the Third Day of April A.D. 1797, for Eleanor, Margaret and Sarah Richardson. By Virtue of a Warrant Dated the Eight Day of June A.D. 1774.

Jr. H. Ream, D. Sr.

To Samuel Cochran, Esqr.
Surveyor General.

IN TESTIMONY that the above is a copy of the original remaining on file in the Department of Internal Affairs of Pennsylvania, made conformably to an Act of Assembly approved the 16th day of February, 1833, I have hereunto set my Hand and caused the Seal of said Department to be affixed at Harrisburg, this twelfth day of September 1906.

Isaac B. Brown
Secretary of Internal Affairs.