FORM No. I.

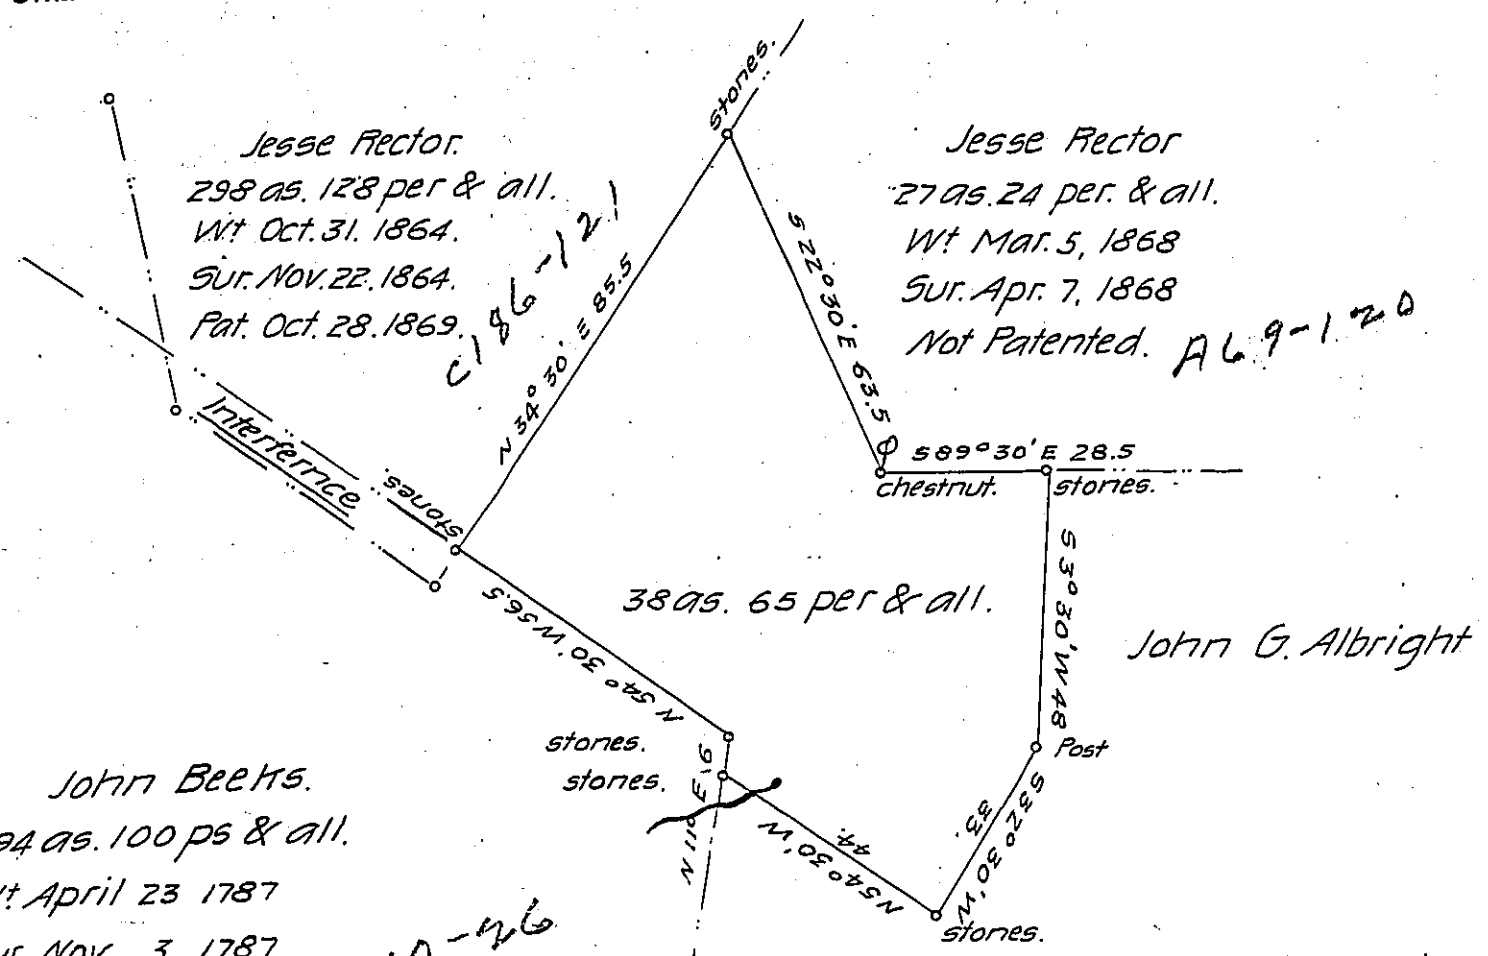

A Draft of a tract of land situated in the Township of Cook and County of Westmoreland, containing Thirty Eight (38) acres, Sixty five (65) perches and allowance of six per cent. for Roads, etc., Surveyed the 5 day of Dec 1905., in pursuance of a warrant granted to David Enos, dated the 18 day of June, 1906. Approved this 27th day of June 1906.

W. H. Matthews

County Surveyor.

To. Hon. Isaac B. Brown.

Secretary of Internal Affairs

IN TESTIMONY that the above is a copy of the original remaining on file in the Department of Internal Affairs of Pennsylvania, made conformably to an Act of Assembly approved the 16th day of February, 1833, I have hereunto set my Hand and caused the Seal of said Department to be affixed at Harrisburg, this seventeenth day of July 1906.

Isaac B. Brown

Secretary of Internal Affairs.