FORM No. 1.

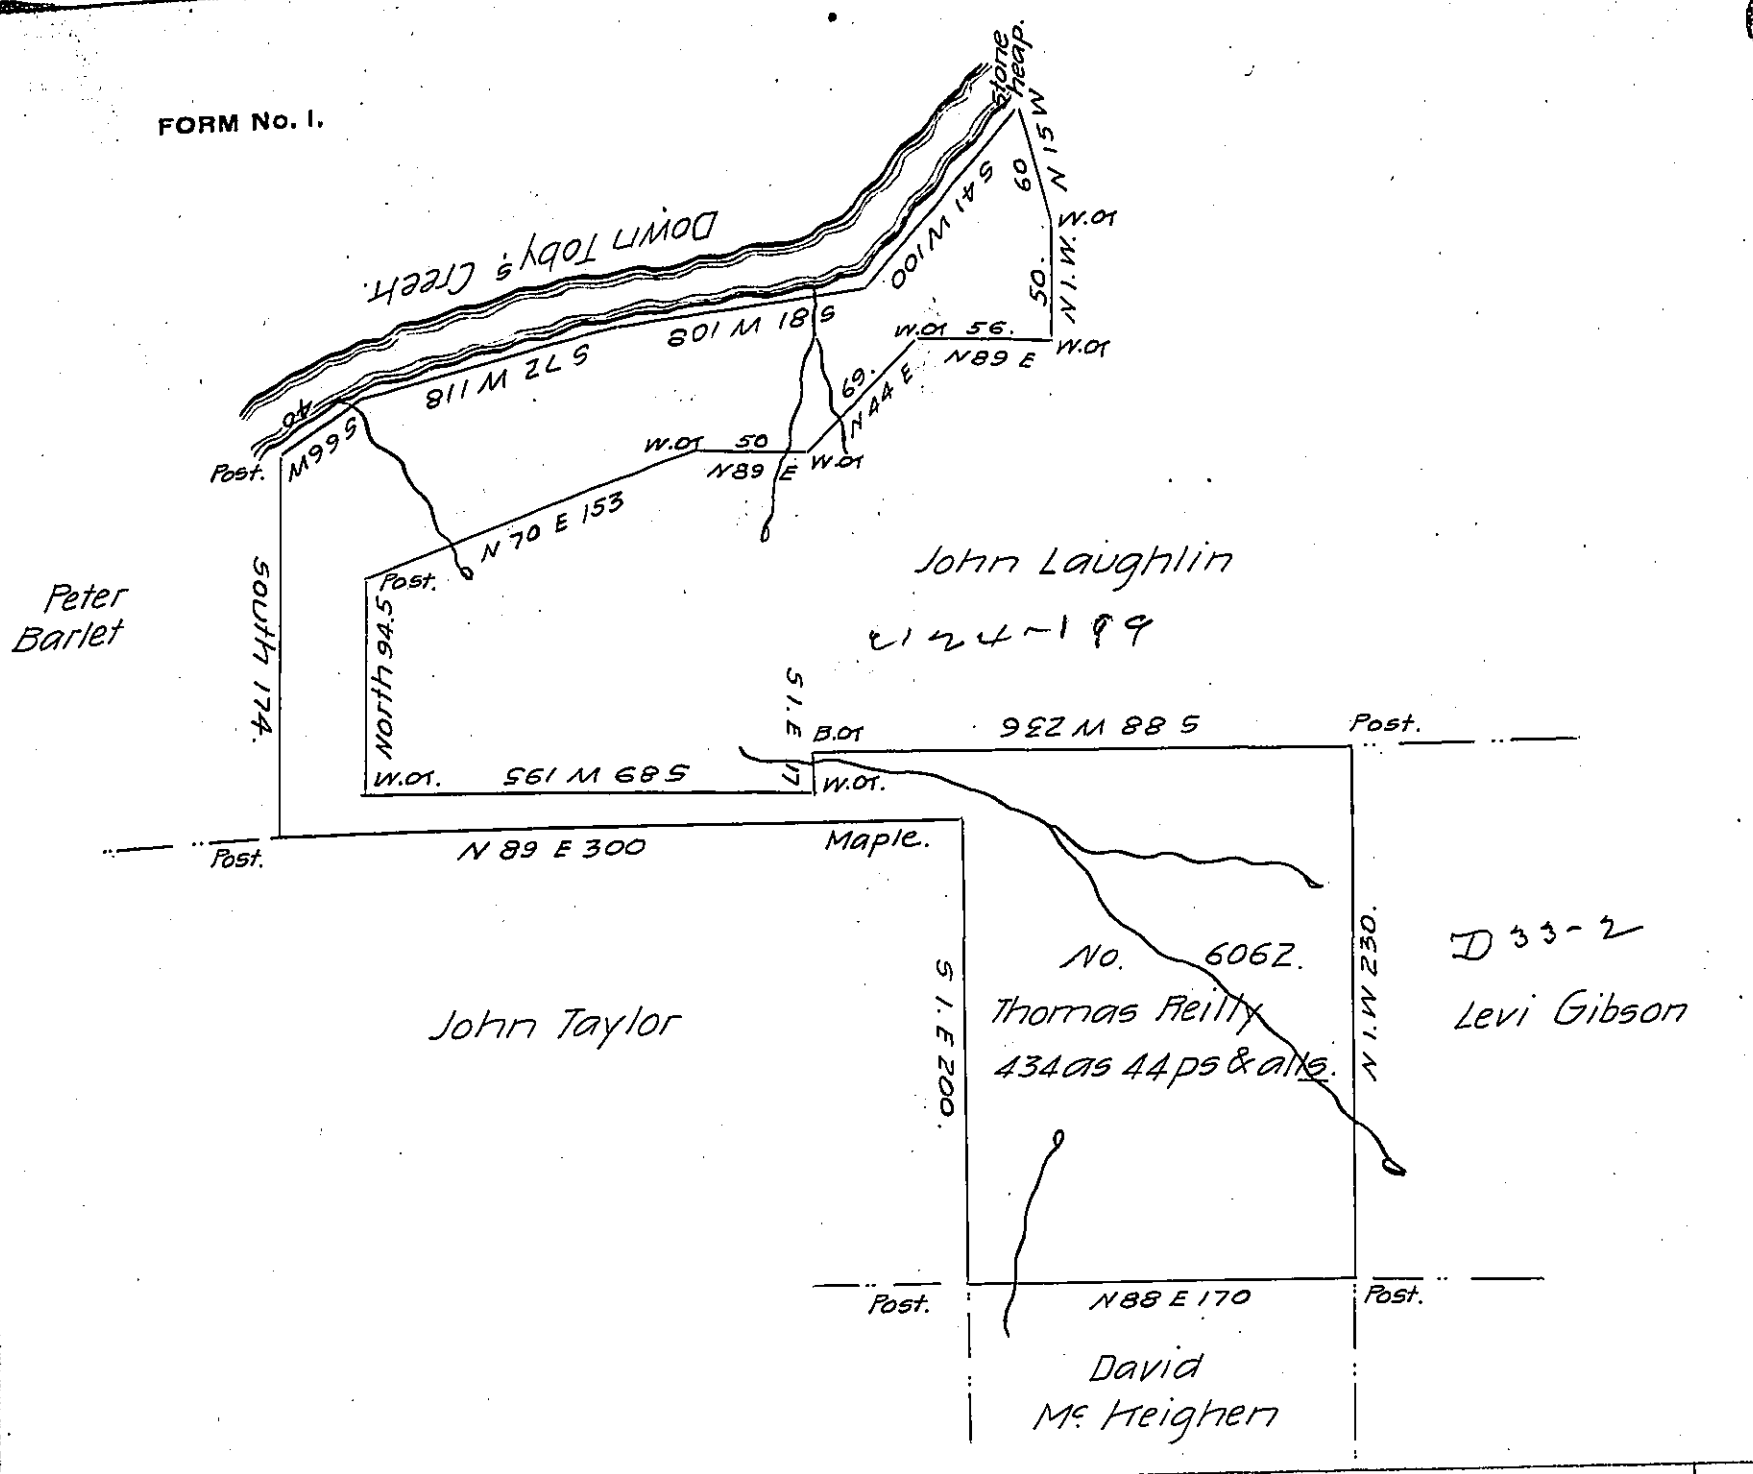

Surveyed to Thomas Reilly on the 9th day of Decer 1814 the above described tract of land Containing Four hundred and Thirty four acres and forty four perches with an allowance of Six per Cent &c. By Virtue of a Warrant dated August 10th 1814, No. 6062. Situate in the late purchase on the South Side of Toby's Creek and adjoining the same & adjoining lands of John Taylor John Laughlin and others. Toby Township Armstrong County.

Robert Orr Junr D.S.

Richard T. Leech Esqr. S.G.

I do Certify that the above mentioned Thomas Reilly actualy resides on the above described tract has upwards of Five acres cleared, fenced and cultivated and a dwelling house thereon erected

R. Orr Jr. D.S.

IN TESTIMONY that the above is a copy of the original remaining on file in the Department of Internal Affairs of Pennsylvania, made conformably to an Act of Assembly approved the 16th day of February, 1833, I have hereunto set my Hand and caused the Seal of said Department to be affixed at Harrisburg, this seventeenth day of July 1906

Isaac B. Brown

Secretary of Internal Affairs.