FORM No. I.

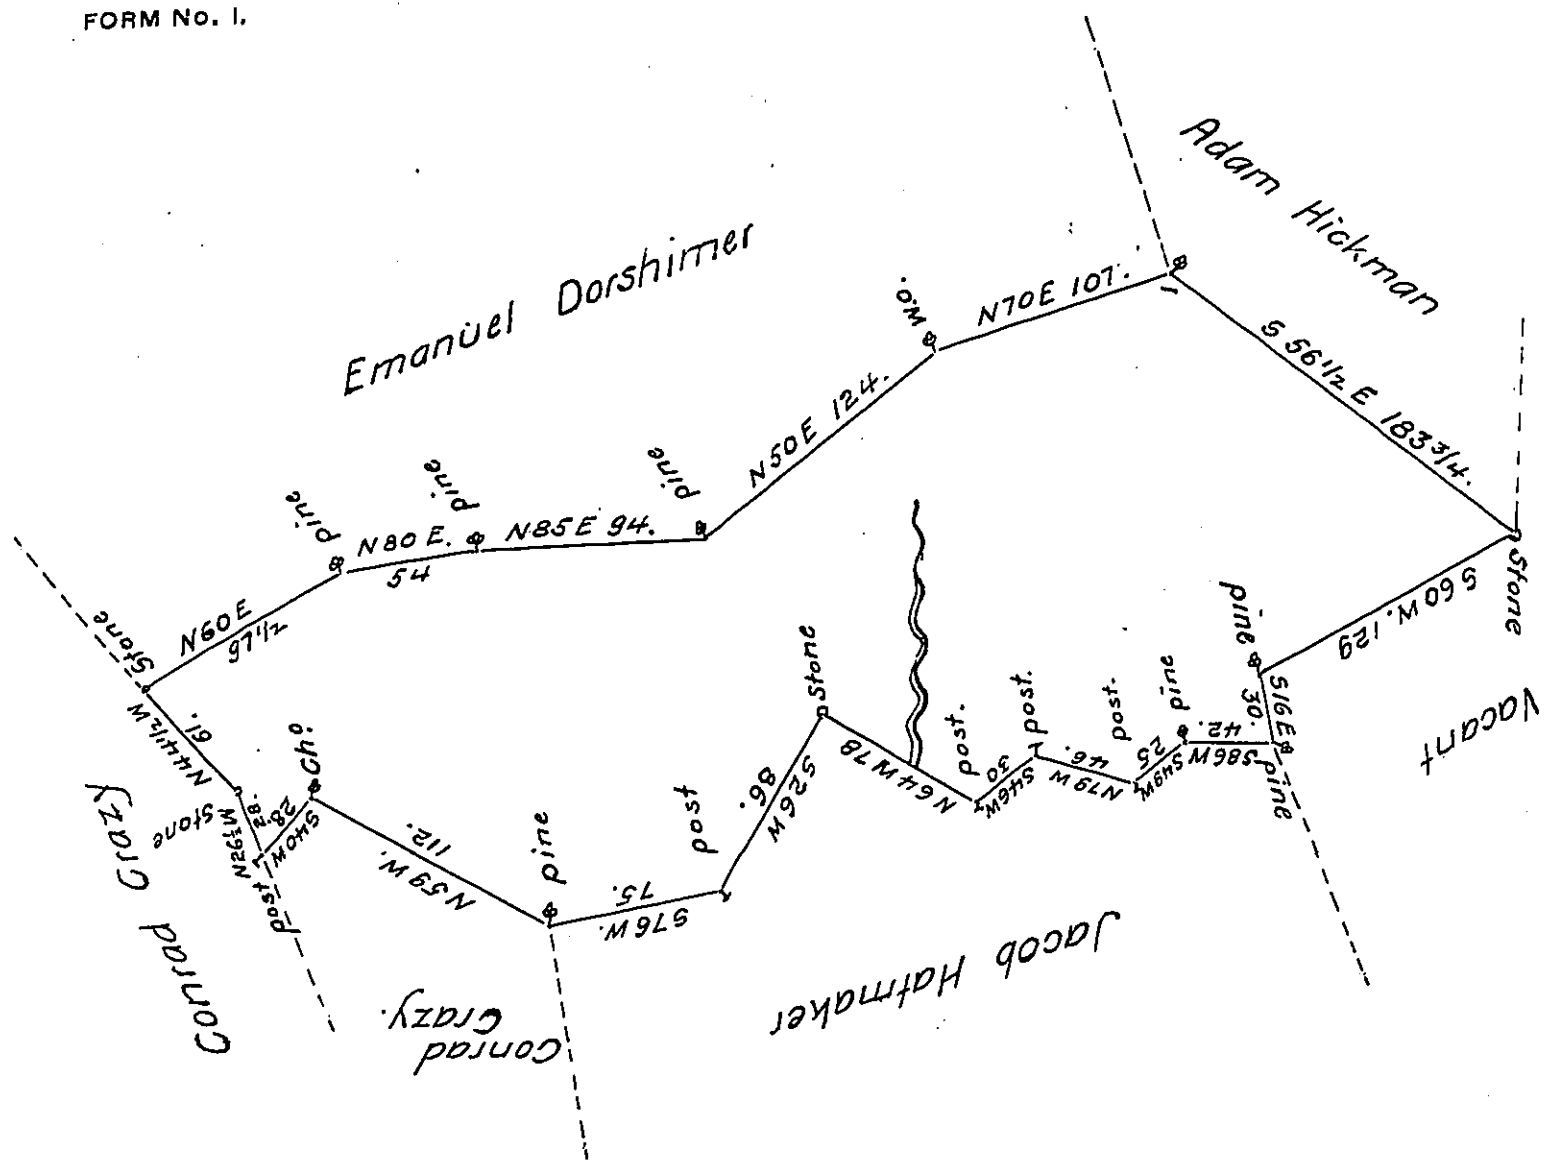

By Virtue of a Warrant dated 8th. January 1794 Surveyed the 5th. February 1794. to Rachel Rees the above described tract of Land Situate in Chesnut-hill Township in the County of Northampton Containing Four Hundred & forty five acres and the allowance of Six ⅌ Cent &c.a ~

To Daniel Brodhead Esq.r
Surveyor General.

⅌ Geo Palmer DS.

IN TESTIMONY that the above is a copy of the original remaining on file in the Department of Internal Affairs of Pennsylvania, made conformably to an Act of Assembly approved the 16th day of February, 1833, I have hereunto set my Hand and caused the Seal of said Department to be affixed at Harrisburg, this ninth *day of* August *1906*

Isaac B. Parsons
Secretary of Internal Affairs.