FORM No. I.

242

P19-85

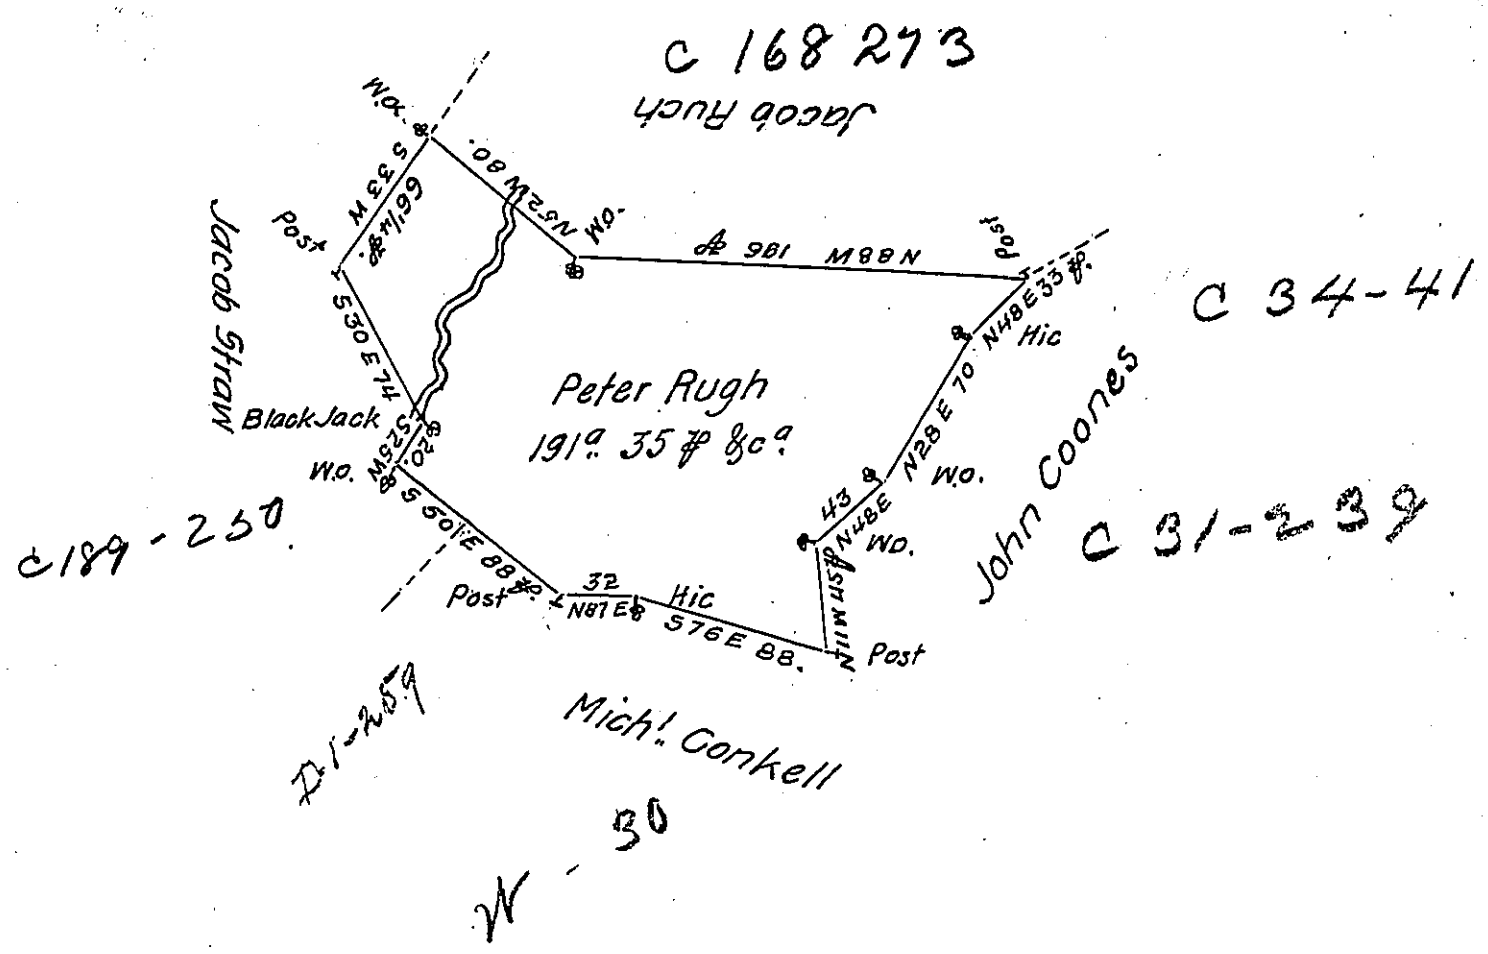


A Draught of a Tract of Land Situate in Hempfield Township in the County of Westmoreland containing One hundred and ninety one Acres & 35 Perches and an Allowance of Six pr. Cent for Roads &c.

Surveyed January 21. 1785 In pursuance of a Warrant granted to Peter Rugh bearing date the 18th Oct.r 1784.

Jn.o Henderson D.S.

To John Lukens Esq.r
Surveyor General.

*IN TESTIMONY that the above is a copy of the original remaining on file in the Department of Internal Affairs of Pennsylvania, made conformably to an Act of Assembly approved the 16th day of February, 1833, I have hereunto set my Hand and caused the Seal of said Department to be affixed at Harrisburg, this* nineteenth *day of* September *1906*

Secretary ~~of Internal Affairs~~.