FORM No. I.

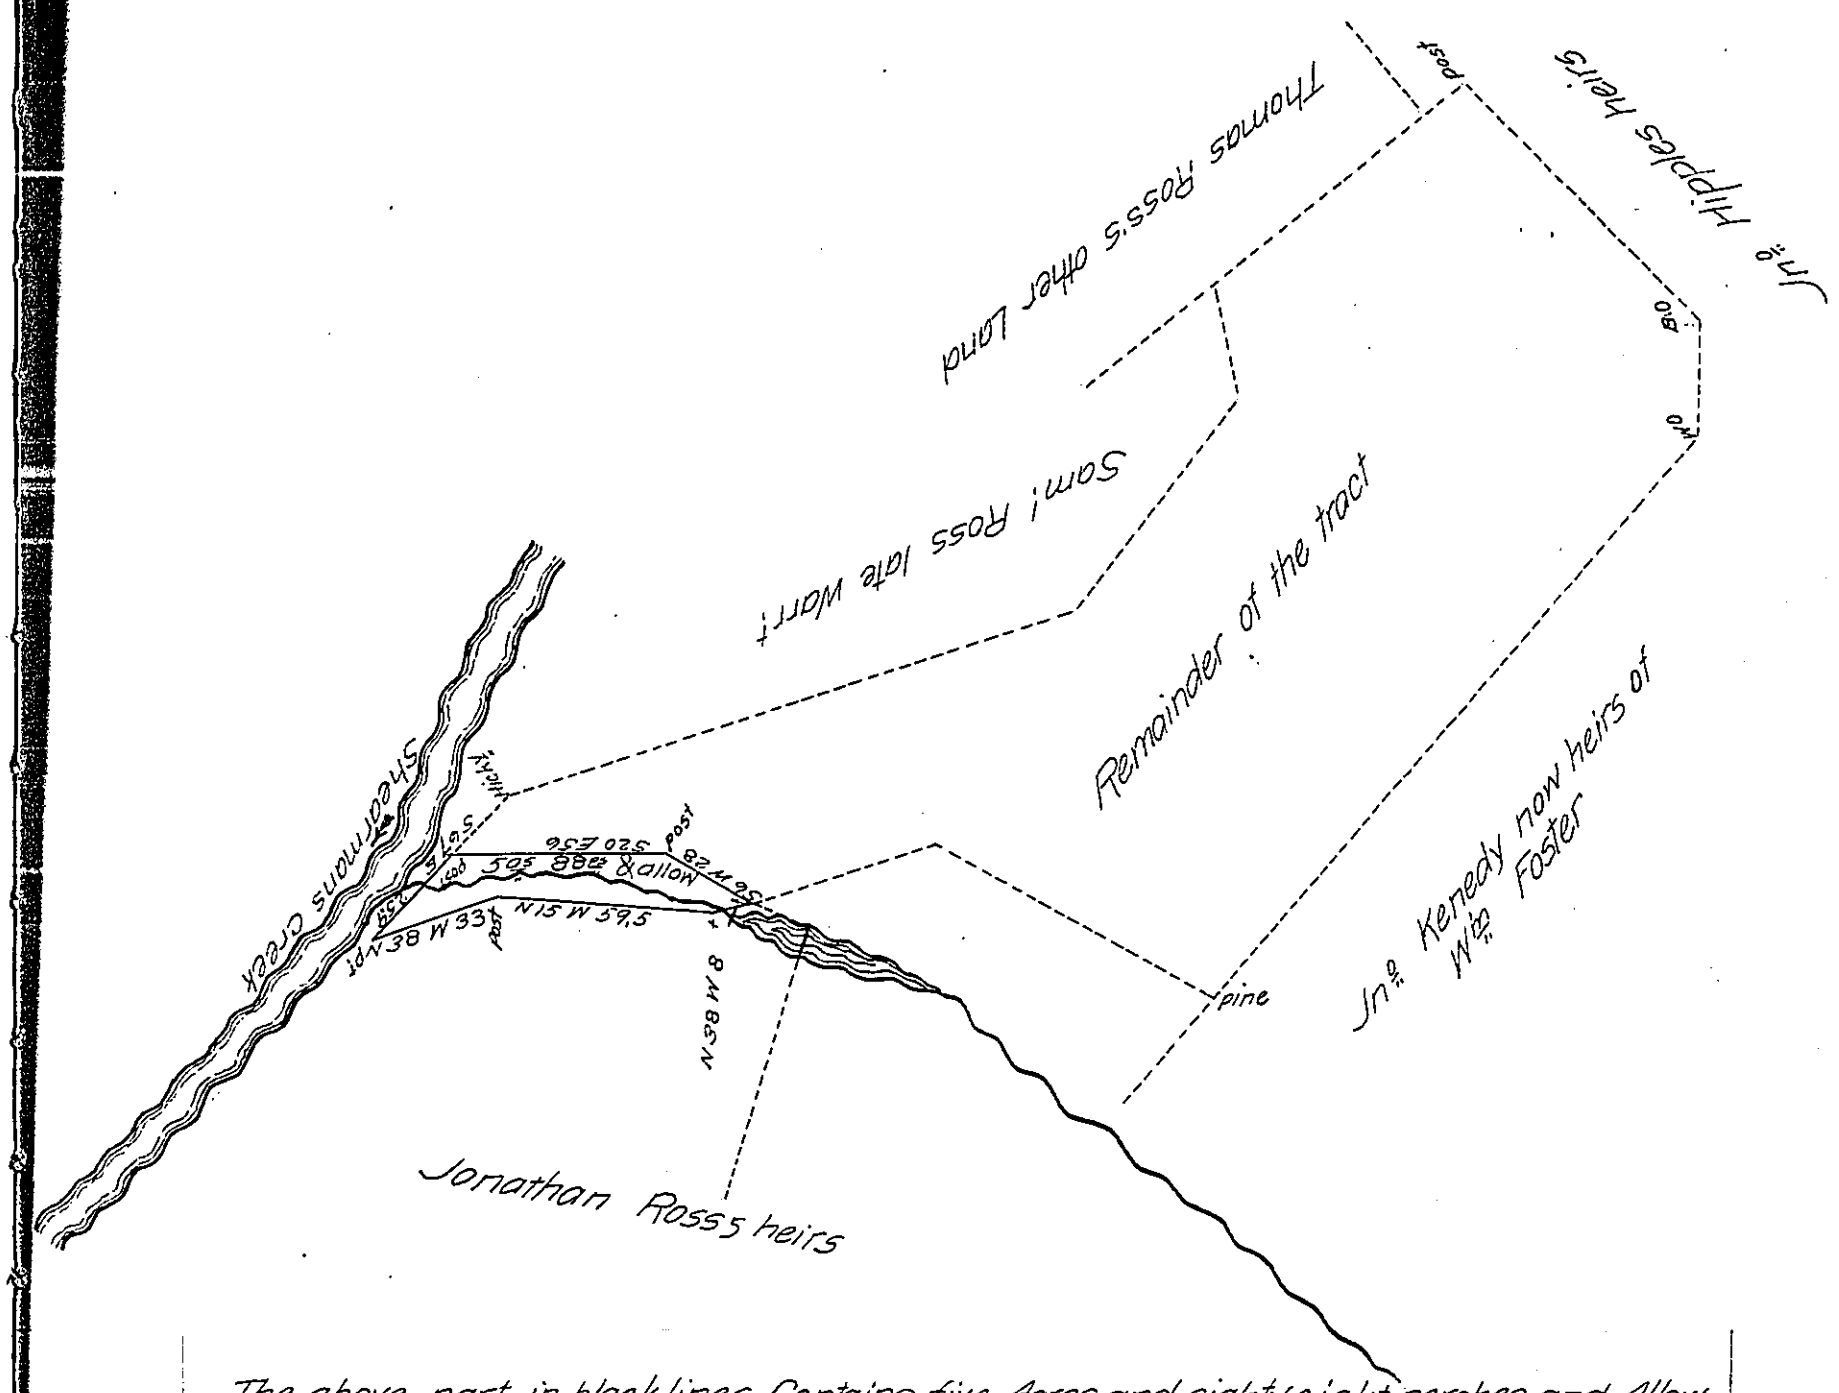

The above part in black lines Contains five Acres and eighty eight perches and Allowance part of 162 ^{as} 75 ^{es} and Allowance Surveyd on a Warrant dated the 1 st day of June 1762 Granted to Thomas Ross. And now surveyd for the present Owner the 4 th day of June A.D. 1823 (Situate in Tyrone township)

To Sam.l Cochran Esq.^{r} P.^{r} E. Monroe D.S.

Surveyor Gen.l of Penn.^{a}

IN TESTIMONY that the above is a copy of the original remaining on file in the Department of Internal Affairs of Pennsylvania, made conformably to an Act of Assembly approved the 16th day of February, 1833, I have hereunto set my Hand and caused the Seal of said Department to be affixed at Harrisburg, this seventh *day of* September *1906*

Isaac B. Brown

Secretary of Internal Affairs.