FORM No. I.

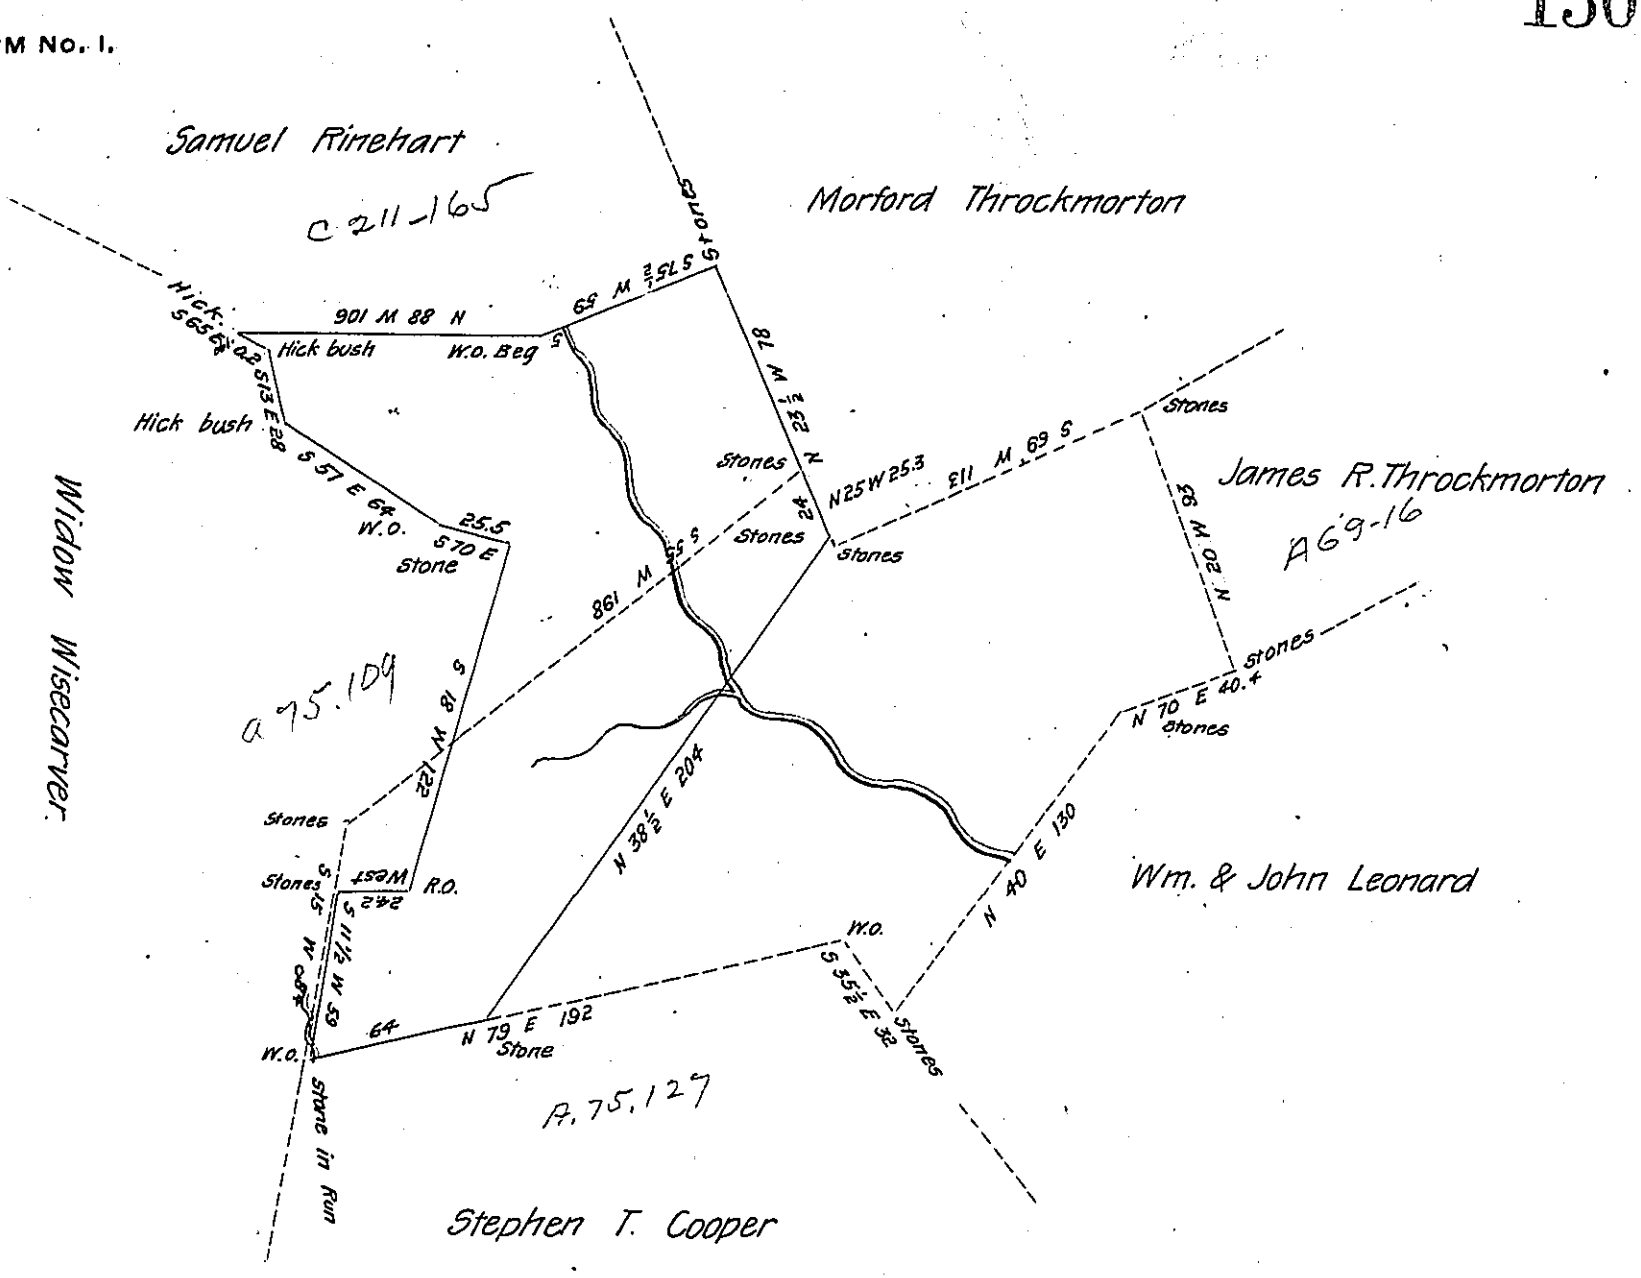

Surveyed Sept. 26th, 1838 in pursuance of a warrant dated the 16th day of April 1838 granted to Jesse Rush Situate in Franklin township in the county of Greene Containing 158 acres and 88 perches and the allowance of 6 per Cent Including an actual Settlement and Improvement

B. Bristor D. S.

To John Taylor Esq

Surveyor General Pa.

N.B. The above tract of land included by black lines Surveyed to Jesse Rush interferes with the Survey represented by dotted lines made in pursuance of a warrant dated the 16th of March 1838 granted to James R. Throckmorton

IN TESTIMONY that the above is a copy of the original remaining on file in the Department of Internal Affairs of Pennsylvania, made conformably to an Act of Assembly approved the 16th day of February, 1833, I have hereunto set my Hand and caused the Seal of said Department to be affixed at Harrisburg, this twenty sixth *day of* September *1906*

Isaac B. Brown

Secretary of Internal Affairs.