FORM No. I.

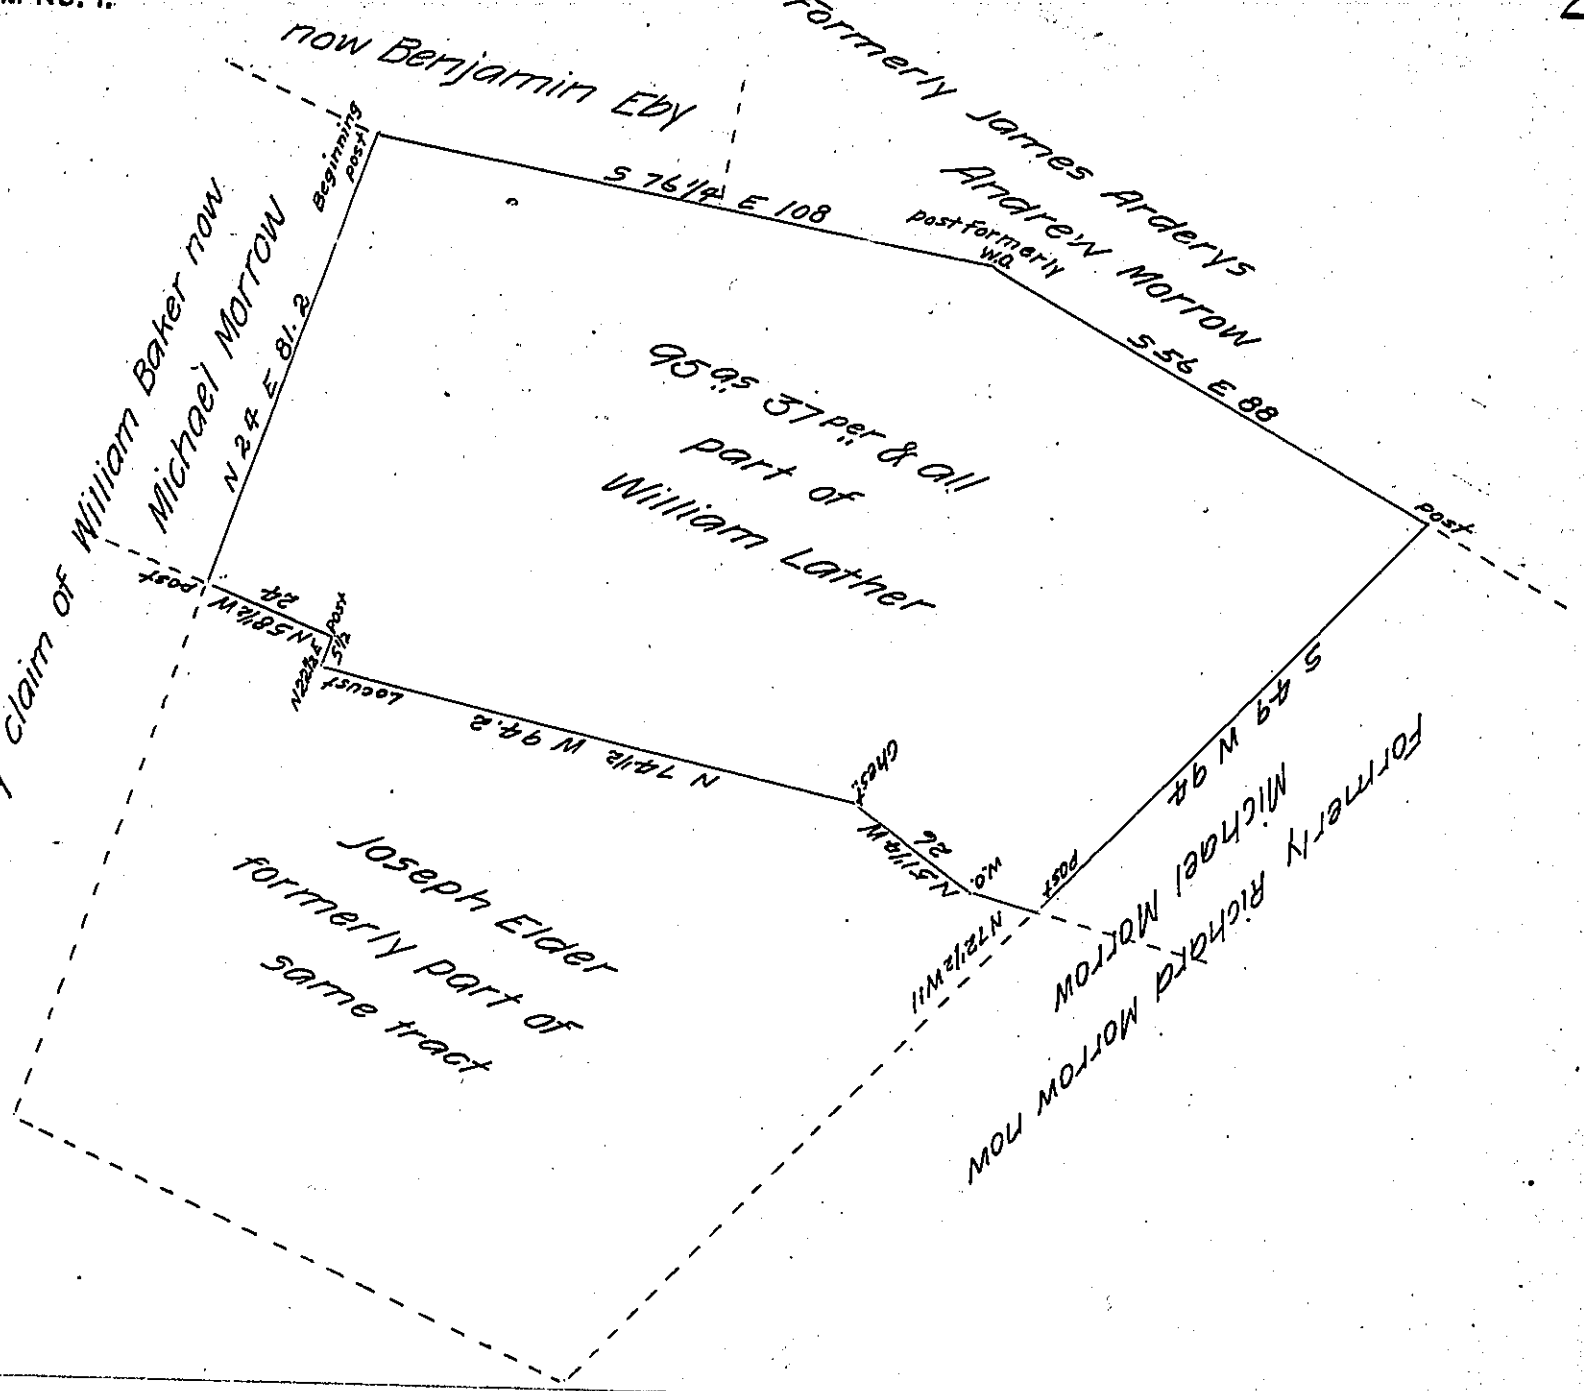

A draft of a part of a tract of land situate in Fannett Township (formerly Cumberland County) Franklin County containing ninety five acres thirty seven perches & allowance of six per cent for roads &c. Being part of a larger tract {of} 170½ as & allowance of six per cent for roads &c. which was surveyed in pursuance of an order of survey granted William Lather for 150 as dated the 28th of October 1766 No. 1697 surveyed & laid off the above part for Michael Morrow the 1st of June 1826

To Gabriel Hiester Esq.r — William Hamilton D.S.

Sur.r Gen.l

IN TESTIMONY that the above is a copy of the original remaining on file in the Department of Internal Affairs of Pennsylvania, made conformably to an Act of Assembly approved the 16th day of February, 1833, I have hereunto set my Hand and caused the Seal of said Department to be affixed at Harrisburg, this twenty fourth *day of* September *1906*

Isaac B. Brown

Secretary of Internal Affairs.