FORM No. I.

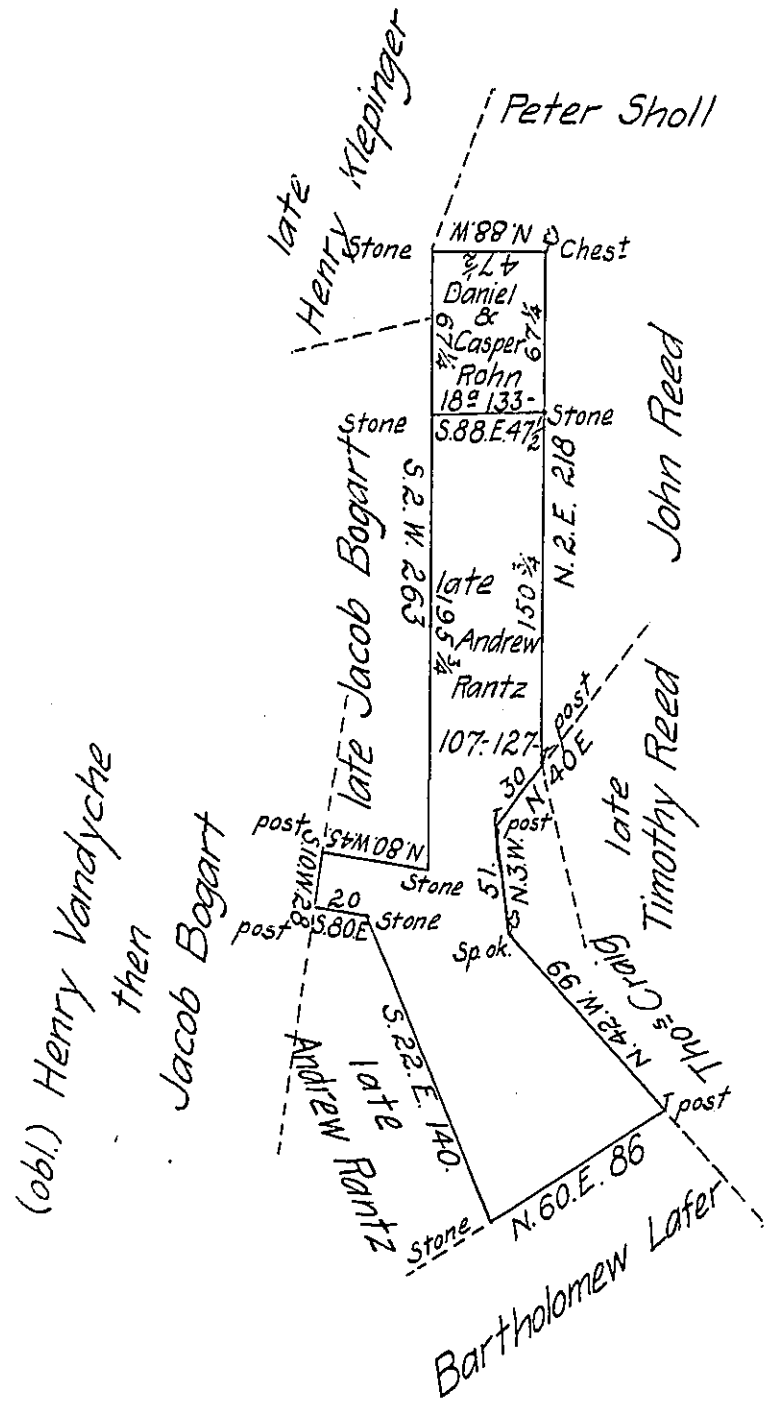

A Draft of a tract of Land situate in (-----obliterated----------) ton County containing One hundred and twenty six Acres one hundred perches & allowance of six ℔ Cent &cª Originally Surveyed to Andrew Rantz by Warrant dated the 24th February 1786. Surveyed the above described tract of 18 Acres & 133 perch(obl) & allowance for Daniel Rohn and Casper Rohn the 24th March 180(obl.)

Geo. Palmer D.S.

To Richard T. Leech Esquire)
Surveyor General }

IN TESTIMONY that the above is a copy of the original remaining on file in the Department of Internal Affairs of Pennsylvania, made conformably to an Act of Assembly approved the 16th day of February, 1833, I have hereunto set my Hand and caused the Seal of said Department to be affixed at Harrisburg, this eighteenth day of September 1906.

Isaac B. Brown
Secretary of Internal Affairs.