FORM No. I.

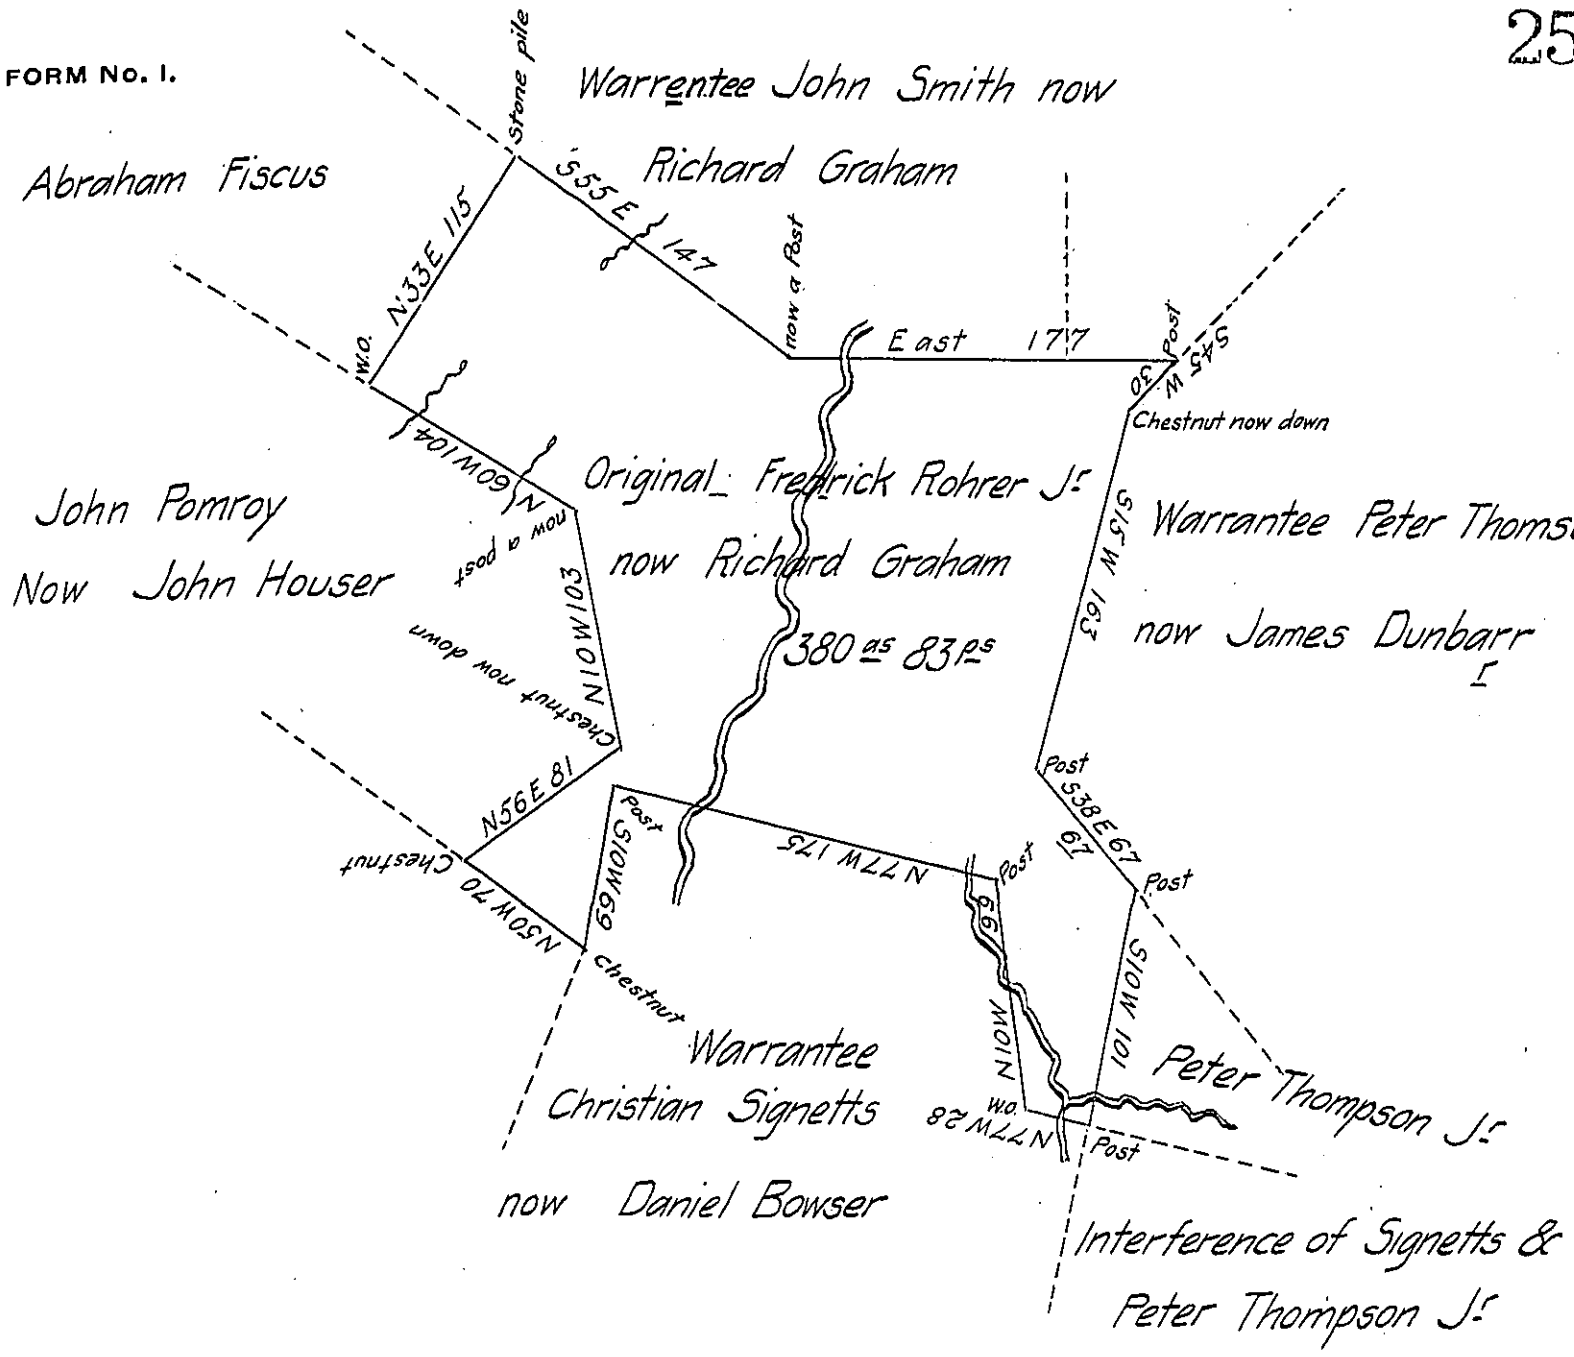

In pursuance of a warrant Granted to Fredrick Rohrer Jr Dated the 13th day of November 1792 was Surveyed the 7th day of March 1793 (as appears from a Warrant and Draught of Survey filed in the office and the Marks on the ground) containing according to the original three hundred and thirty acres and Allowance of Six per cent &c. Situate in then Armstrong Township Westmorland County.

And now to "Wit" on the 24th day of March 1838 Resurveyed to Richard Graham the above described Tract of land and find the true content to be three hundred and eighty acres and eighty three perches and Allowance of Six per cent &c. Situate in (now) Kittanning Township Armstrong County

Jonathan E. Meredith D.S.

To John Taylor, Esqr
Surveyor General

IN TESTIMONY that the above is a copy of the original remaining on file in the Department of Internal Affairs of Pennsylvania, made conformably to an Act of Assembly approved the 16th day of February, 1833, I have hereunto set my Hand and caused the Seal of said Department to be affixed at Harrisburg, this eighth day of October 1906.

Isaac B. Brown

Secretary of Internal Affairs.