FORM No. 1.

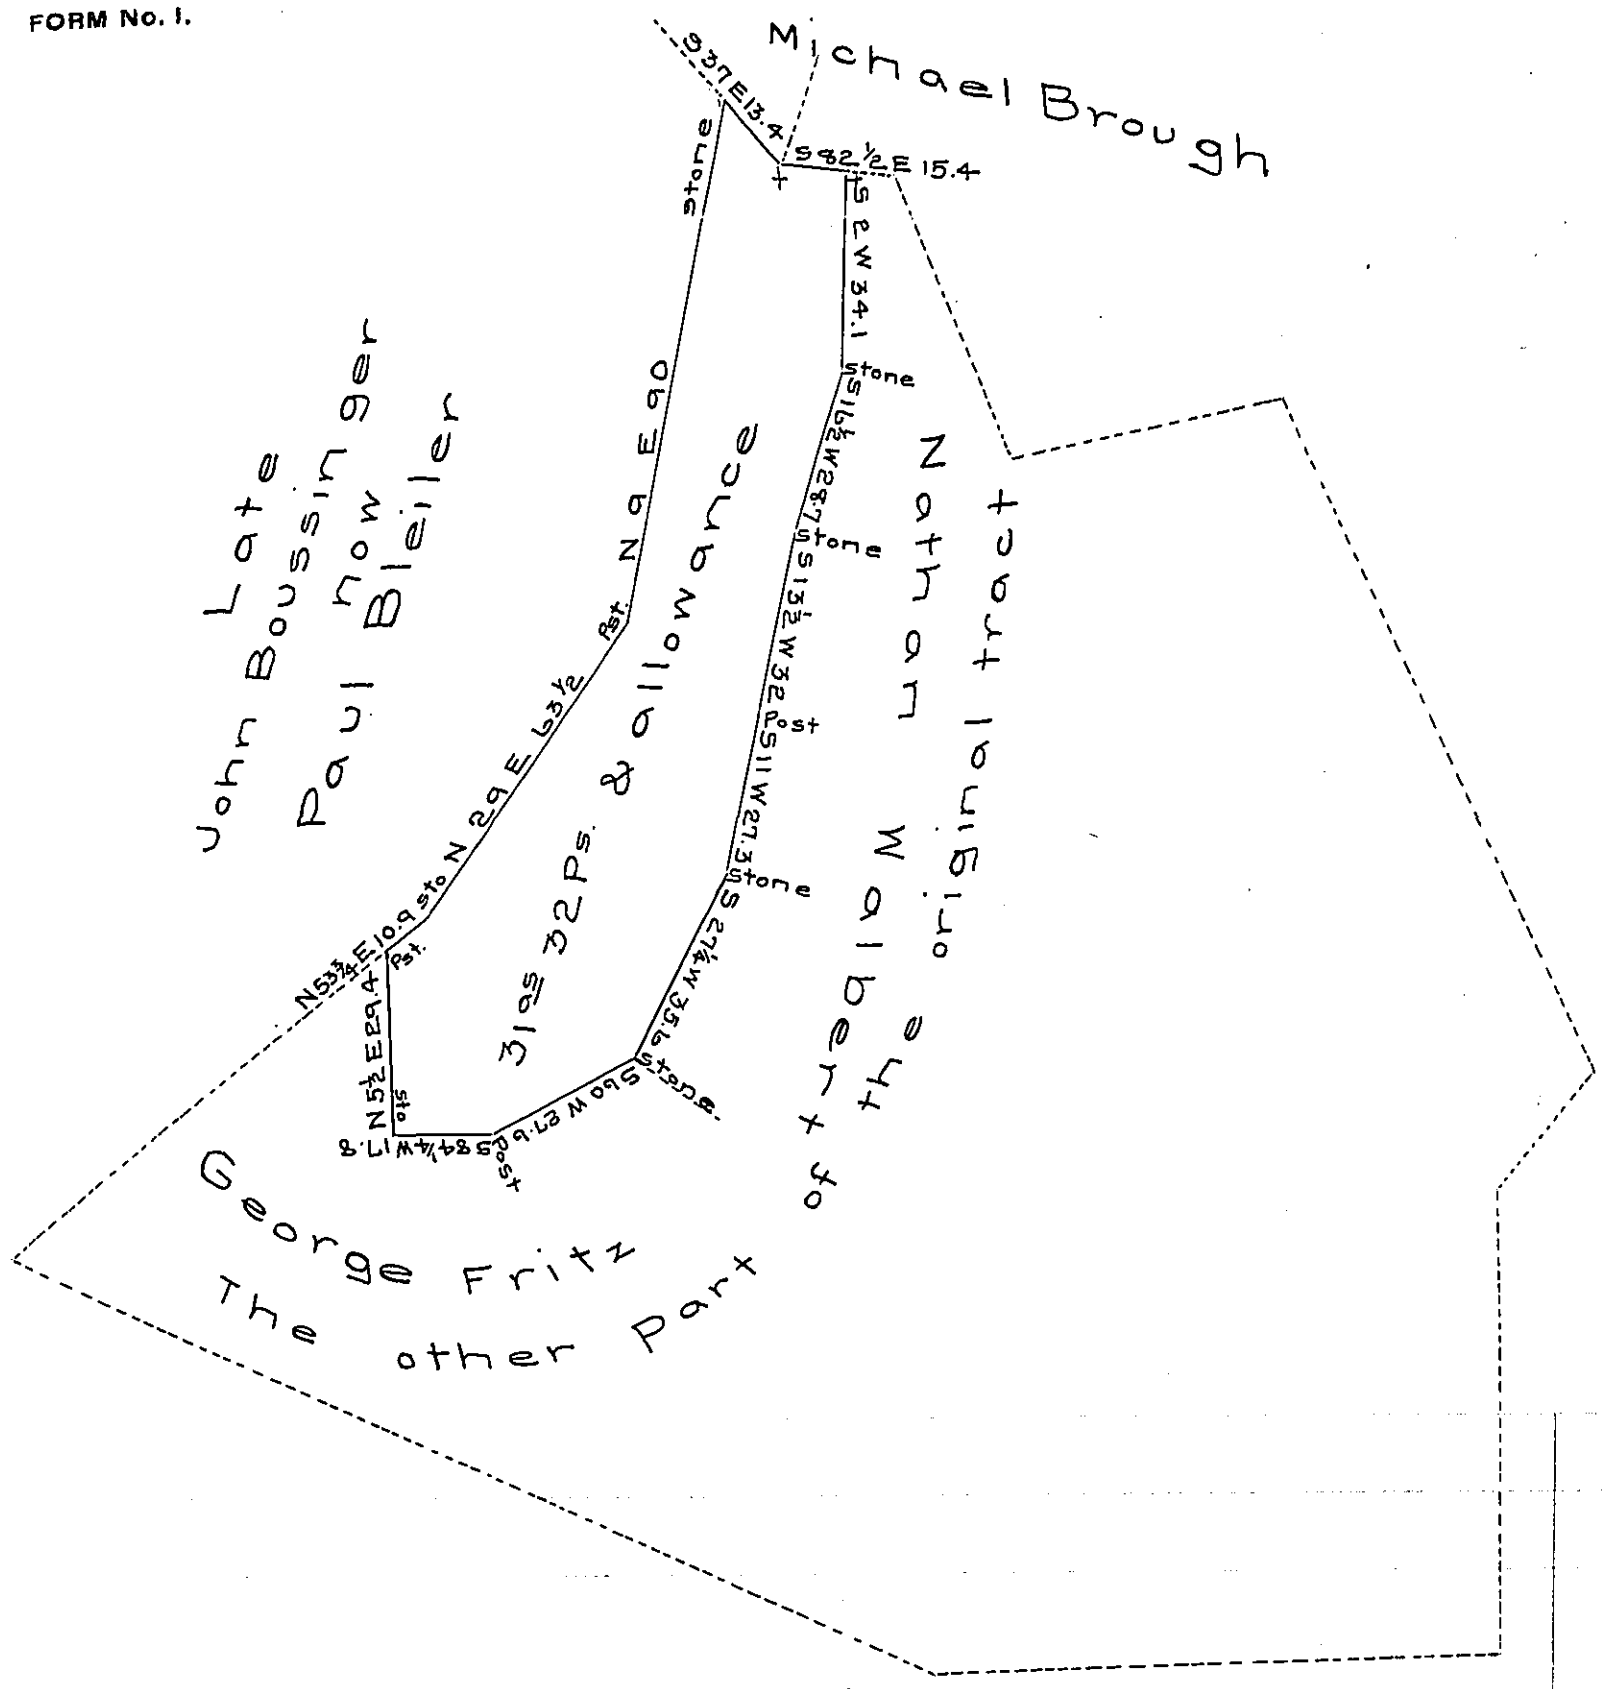

Draft of a tract of land situate in Weisenberg township Lehigh County containing 31as 32Ps and allowance of six per cent for roads &c. Returned for Michael Weiss & Beneville Derr, being a part of 225as & allowance originally surveyed to Ludwig Riffle by warrant dated Jan'y 29th A.D. 1753.

Geo. Blank C.S.

To R.B. Beath Esq.
Survyor General

IN TESTIMONY that the above is a copy of the original remaining on file in the Department of Internal Affairs of Pennsylvania, made conformably to an Act of Assembly approved the 16th day of February, 1833, I have hereunto set my Hand and caused the Seal of said Department to be affixed at Harrisburg, this thirteenth *day of* November *1906.*

Isaac B. Brown

Secretary of Internal Affairs.