FORM No. 1.

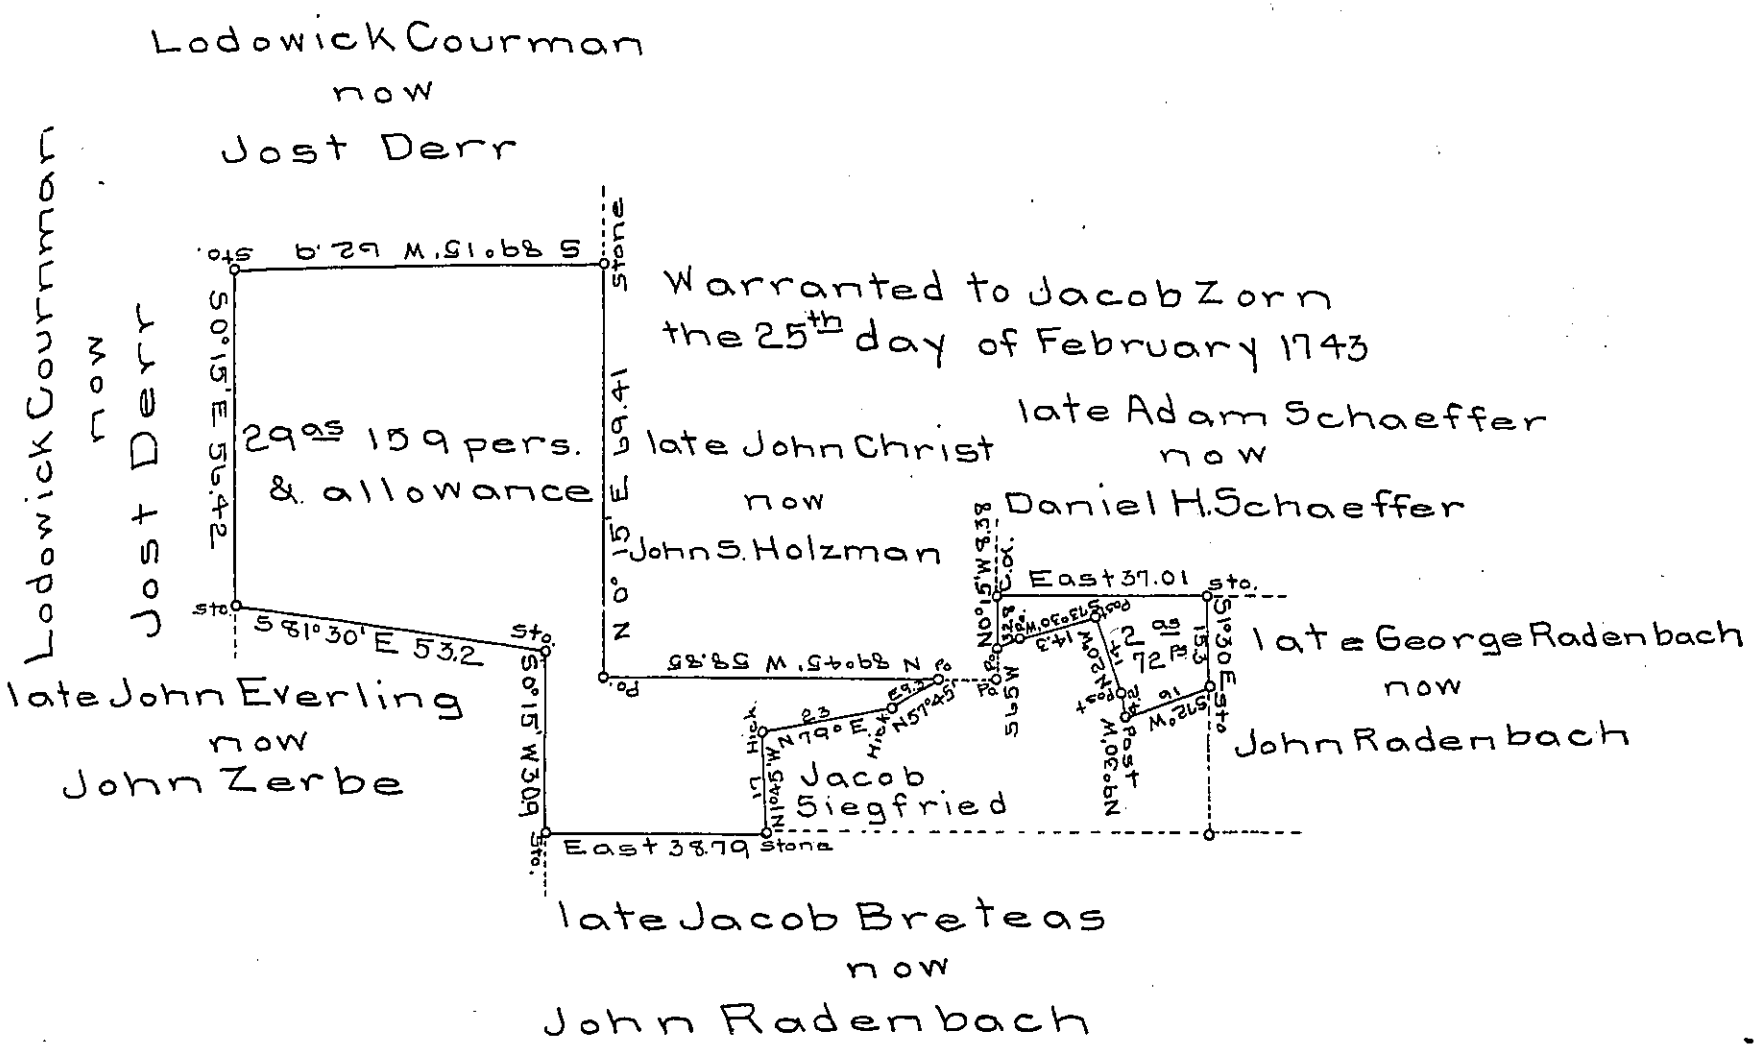

A draft of two tracts of land situated in the township of Jefferson (late Tulpehocken) Berks County containing respectively 2 acres 72 perches and allowance of six per cent, and 29 acres 159 perches and allowance of six per cent for roads &c. surveyed the 20th day of November 1877 for John S. Holzman, being part of a larger tract of 42 acres 110 perches and allowance originally surveyed in pursuance of a warrant granted to Valentine Reinsel dated the 23d day of April 1755.

pr Daniel S. Zacharias
C.S.

To the Hon Wm McCandless
Secretary of Internal Affairs

IN TESTIMONY that the above is a copy of the original remaining on file in the Department of Internal Affairs of Pennsylvania, made conformably to an Act of Assembly approved the 16th day of February, 1833, I have hereunto set my Hand and caused the Seal of said Department to be affixed at Harrisburg, this fourth *day of* December *1906.*

Isaac B. Brown
Secretary of Internal Affairs.