FORM No. I.

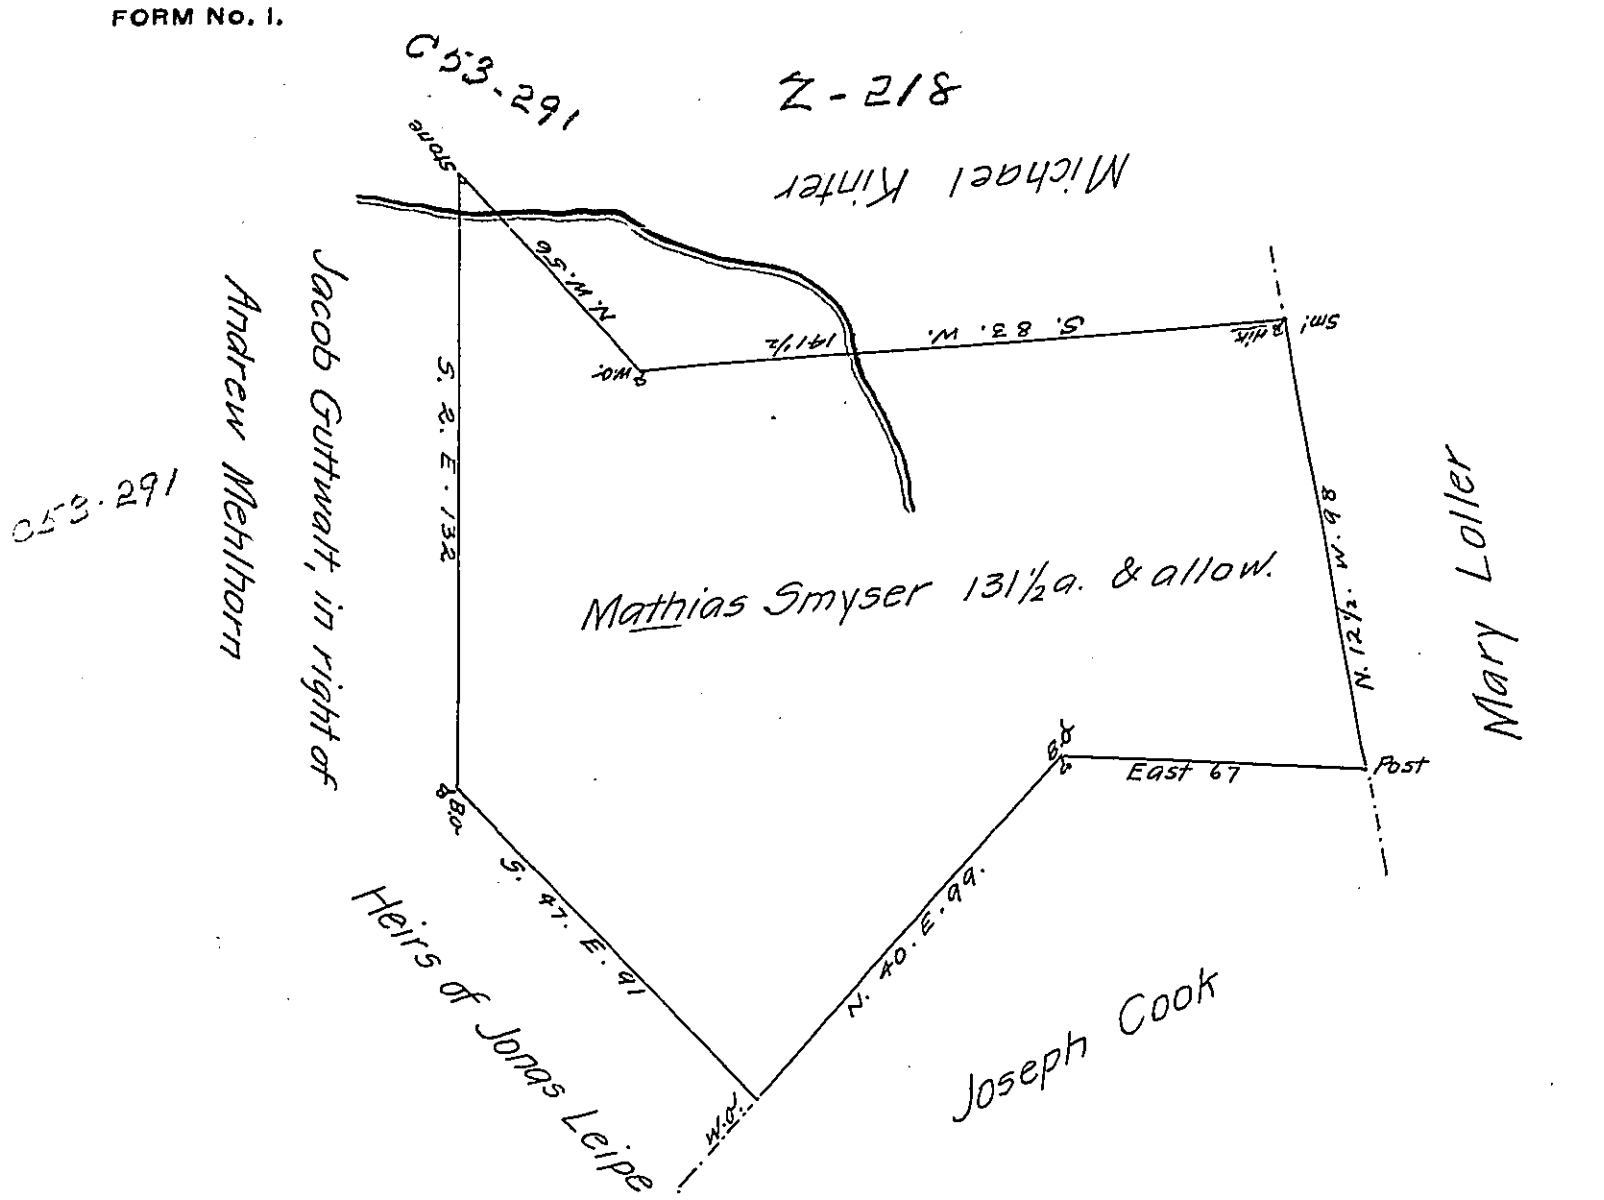

A Draught of a Tract of Land situate in Manchester Township in the County of York, Called Smysersheim Surveyed the 27th. day of October 1766, unto Mathias Smyser (in order to agree with the Honble Proprietaries for the same) ~~the~~ in pursuance of a Warrant dated the 28th. day of October 1765, Containing One hundred and thirty one acres and a half & allow. of Six acres pCent for Roads &ca.

p-Chas Lukens D.S.

To John Lukens Esquire
Surveyor General

IN TESTIMONY that the above is a copy of the original remaining on file in the Department of Internal Affairs of Pennsylvania, made conformably to an Act of Assembly approved the 16th day of February, 1833, I have hereunto set my Hand and caused the Seal of said Department to be affixed at Harrisburg, this twentieth day of September 1906.

Secretary of Internal Affairs.