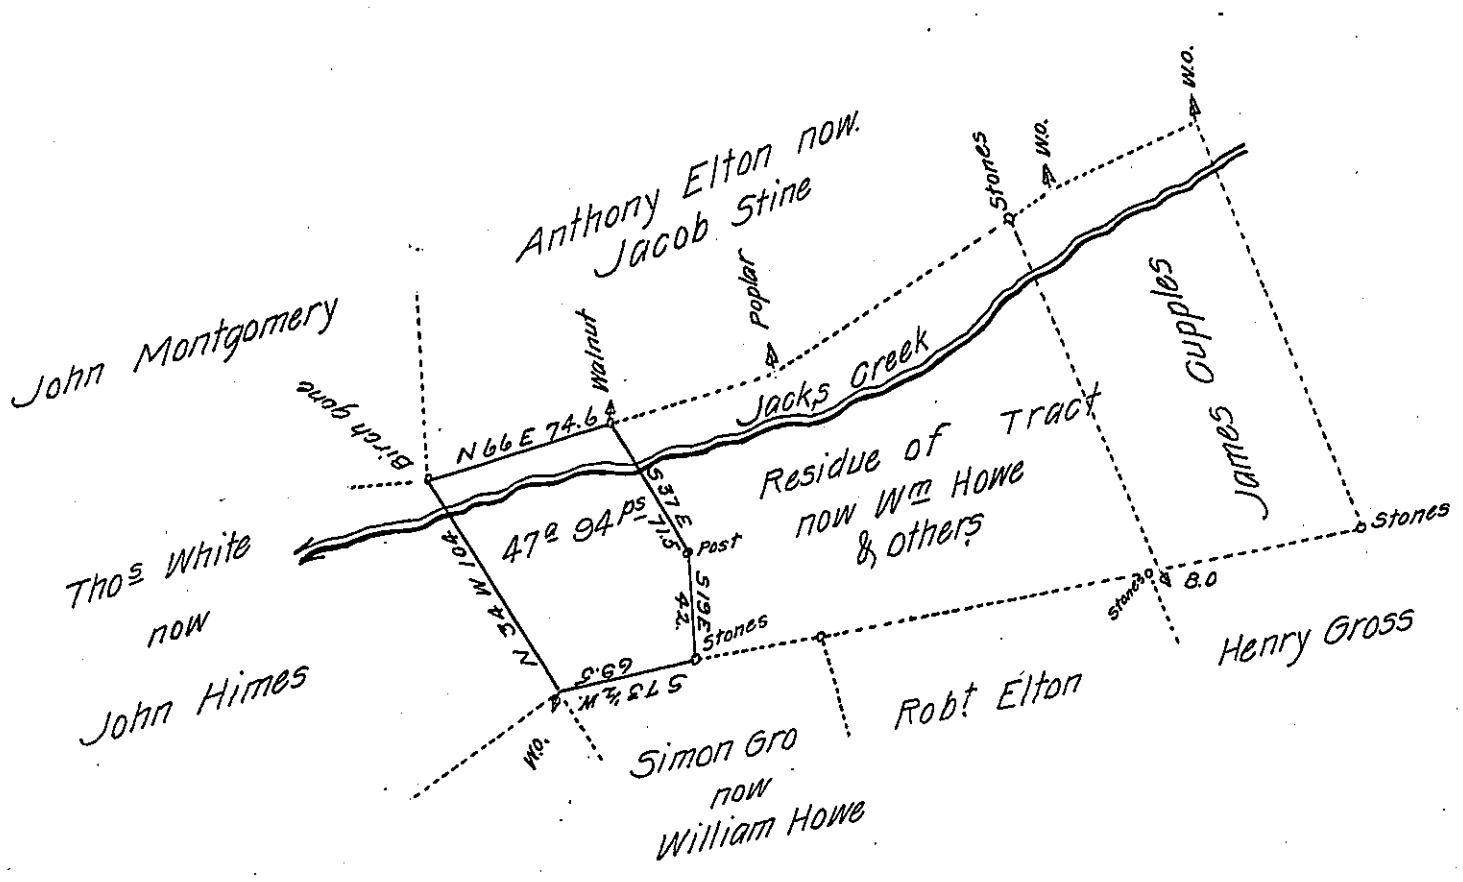

A Draught of 47a 94 perches of land, with allowance of 6 per Cent for Roads &c. Situate in Derry Township Mifflin County, Part of a larger tract Surveyed in pursuance of an Order of Survey to Daniel Lukins dated August 19th 1766 No. 1033. Examined for Samuel Reichard John Fisher Benjamin Howe & Henry Yerich Oct. 17th 1864 who are the present owners & desire a patent for it.

John R. Weekes C.S.

To James P Barr Esq.
Surveyor General of Pa

IN TESTIMONY that the above is a copy of the original remaining on file in the Department of Internal Affairs of Pennsylvania, made conformably to an Act of Assembly approved the 16th day of February, 1833, I have hereunto set my Hand and caused the Seal of said Department to be affixed at Harrisburg, this twenty-fourth day of October 1906.

Secretary of Internal Affairs.